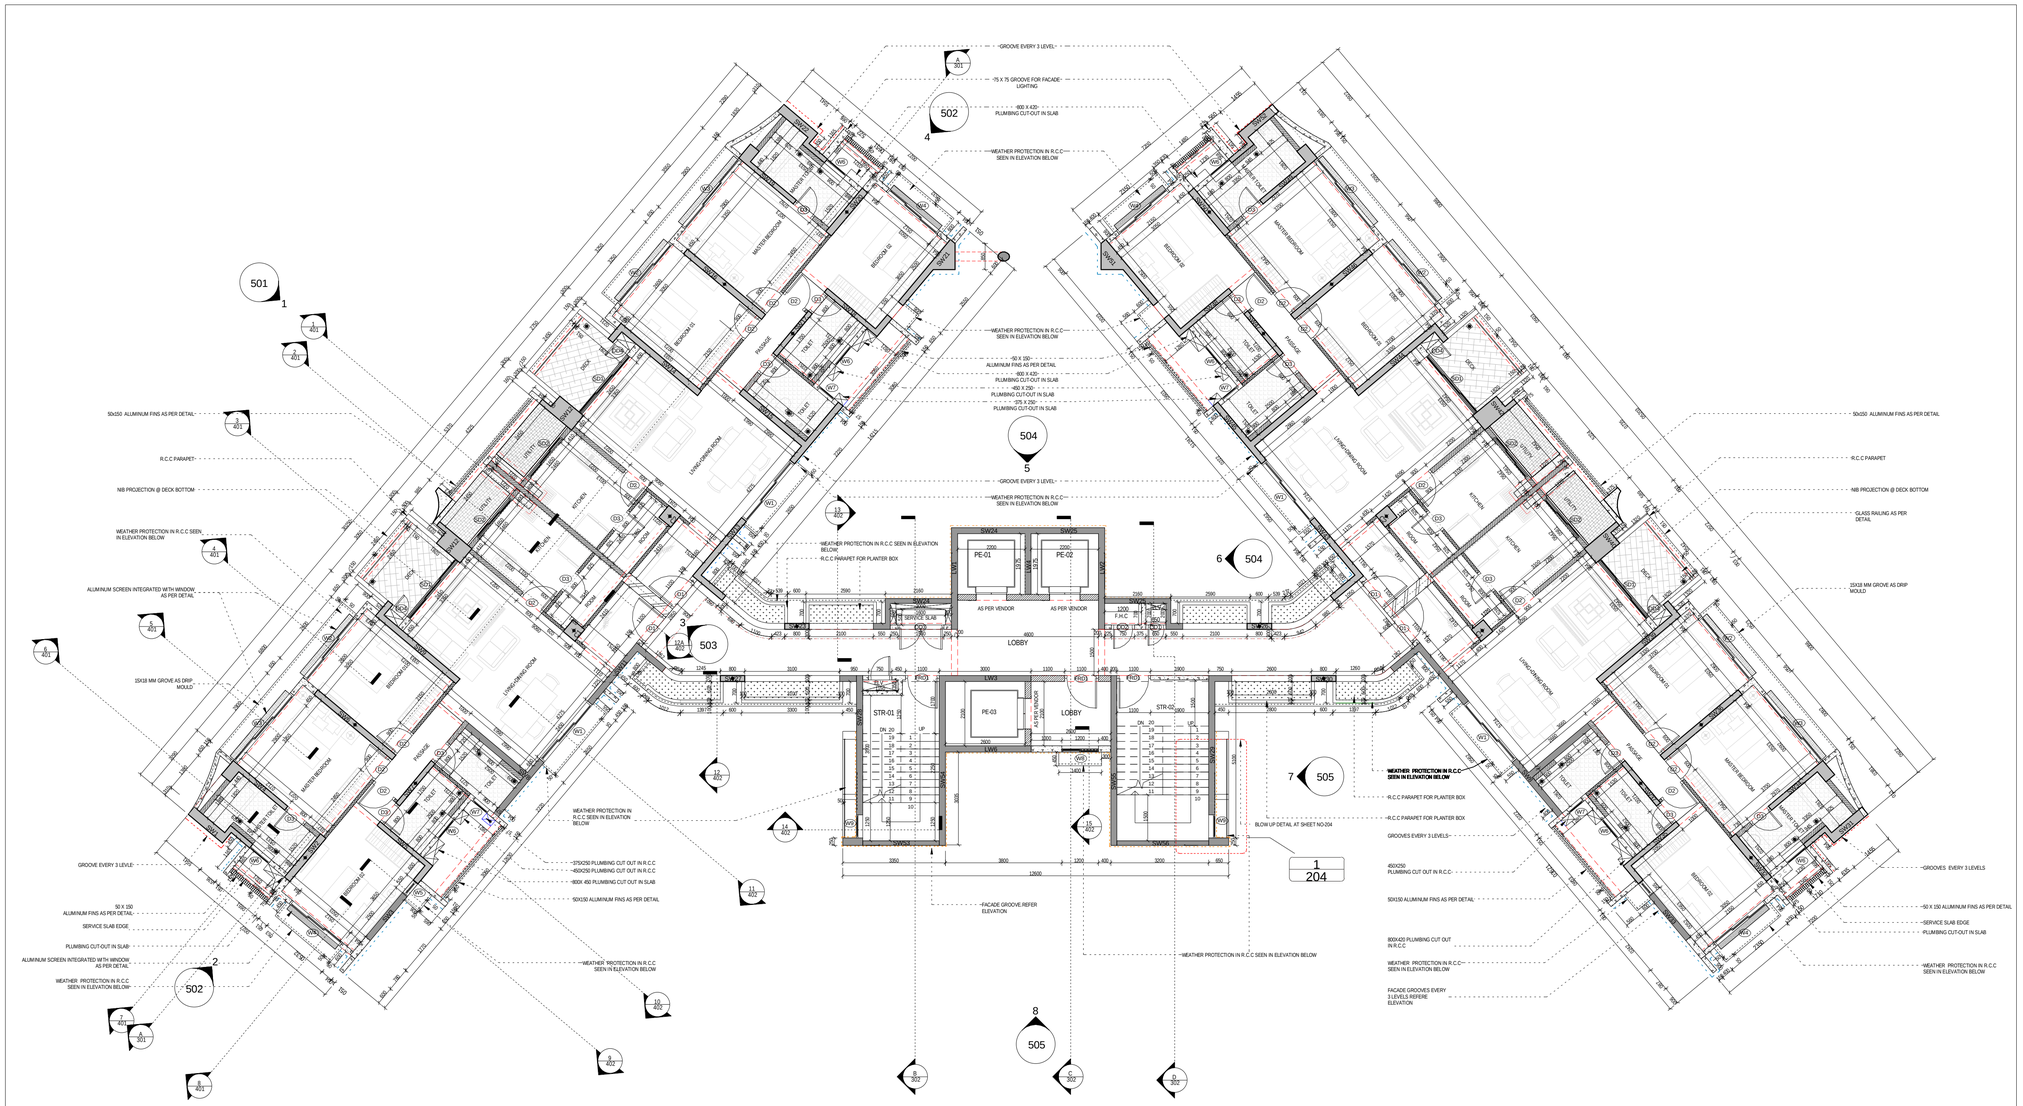


12A TYPICAL FLOOR PLAN

1 : 100

LEGEND	
LINE	DESCRIPTION
- - - - - - - - -	FACADE GROOVE AT EVERY LEVELS
- - - - - - - - - - -	FACADE GROOVE AT EVERY 3 LEVELS

NOTE

TOILET & KITCHEN LEDGE WALL TO BE CONSTRUCTED AS PER FINISHING DRAWINGS.

(DOOR SCHEDULE)

DOOR NO.	SILL HEIGHT (MM)	LINTEL HEIGHT (MM)	WIDTH (MM)	HT (MM)	LOCATION	DESCRIPTION
D1	0	2400	1100	2400	MAIN DOOR	SINGLE SHUTTER WOODEN FLUSH DOOR
D2	0	2400	900	2400	KITCHEN,BEDRROM DOOR	SINGLE SHUTTER WOODEN FLUSH DOOR
D3	0	2400	800	2400	TOILET,ROOM DOOR	SINGLE SHUTTER WOODEN FLUSH DOOR
DD1	450	2400	650	1950	ELV DOOR	SINGLE SHUTTER METAL FIRE RATED DOOR
DD2	450	2400	750	1950	F.H.C , ELV DUCT DOOR	SINGLE SHUTTER METAL FIRE RATED DOOR
DD3	450	2400	1500	1950	ELECT. DUCT DOOR	DOUBLE SHUTTER METAL FIRE RATED DOOR
DD4	450	2400	600	1950	DUCT DOOR	SINGLE SHUTTER METAL FIRE RATED DOOR
FRD1	0	2400	1100	2400	STRAIRCASE DOOR	SINGLE SHUTTER METAL FIRE RATED DOOR
FRD3	300	2550	1100	2250	STRAIRCASE DOOR AT TERRACE	SINGLE SHUTTER METAL FIRE RATED DOOR
FRD 2	0	2400	1200	2400	STRAIRCASE DOOR AT GROUND FLOOR	SINGLE SHUTTER METAL FIRE RATED DOOR
GD1			900		GROUND FLOOR LOBBY	SINGLE SHUTTER GLASS DOOR
SD1	0	2400	2450	2400	LIVING ROOM	3 TRACK ALUMINIUM SLIDING DOOR
SD2	0	2400	1650	2400	KITCHEN	3 TRACK ALUMINIUM SLIDING DOOR

(WINDOW SCHEDULE)

WINDOW NO.	SILL HEIGHT (MM)	LINTEL HEIGHT (MM)	WIDTH (MM)	HEIGHT (MM)	LOCATION	DESCRIPTION
W1	90	2400	2450	2310	DINING	3 TRACK ALUMINUM SLIDING WINDOW WITH 2 PANELS.TOP PANEL WITH 3 SLIDING SHUTTER & BOTTOM PANEL WITH FIXED GLASS
W2	90	2400	2600	2310	BEDROOM 1	3 TRACK ALLUMINUM SLIDING WINDOW WITH 2 PANNEL BOTH PANNEL WITH 3 SLIDING SHUTTERS
W3	90	2400	2900	2310	MASTER BEDROOM	3 TRACK ALLUMINUM SLIDING WINDOW WITH 2 PANNEL BOTH PANNEL WITH 3 SLIDING SHUTTERS
W4	90	2400	2150	2310	BEDROOM 2	3 TRACK ALLUMINUM SLIDING WINDOW WITH 2 PANNEL BOTH PANNEL WITH 3 SLIDING SHUTTERS
W5	90	2400	550	2310	BEDROOM 2	3TRACK ALUMINUM SLIDING WINDOW WITH 2 PANELS.TOP PANEL WITH OPENABLE SHUTTER & BOTTOM PANEL WITH FIXED GLASS
W5(A)	1100	2200	600	1100	TOILET	3TRACK ALUMINUM SLIDING WINDOW WITH 2 PANELS.TOP PANEL WITH OPENABLE SHUTTER & BOTTOM PANEL WITH FIXED GLASS
W6	1100	2400	800	1300	MASTER TOILET	ALUMINUN + GLASS CASEMENT WINDOW WITH FIXED TOP PANNEL FOR EXHAUST FAN
W7	1100	2200	600	1100	TOILET	ALUMINUN + GLASS CASEMENT WINDOW WITH FIXED TOP PANNEL FOR EXHAUST FAN
W8	90	1390	1200	1300	LOBBY	2 TRACK ALLUMINUM SLIDING WINDOW WITH 2 PANNEL BOTH PANNEL WITH 2 SLIDING SHUTTERS
W9	1100	2400	750	1300	STAIRCASE MID LANDING	ALUMINUN + GLASS CASEMENT WINDOW
W9 (A)	1100	2595	750	1495	STAIRCASE MID LANDING	ALUMINUN + GLASS CASEMENT WINDOW

LEGEND

WALL		FLOOR	
	R.C.C. WORK		60 MM SUNK
	100 MM BLOCK WORK		250 MM SUNK
	150 MM BLOCK WORK		175 MM SUNK
	NON-STRUCTURAL WALL		85 MM SUNK
	160 MM BLOCK WORK		
	200 MM BLOCK WORK		
	350 MM BLOCK WORK		

GENERAL NOTES

All dimensions are in millimeters and levels in meters unless specified otherwise.

Do not scale the drawing follow written measurements.


All dimensions are unfinished dimensions unless specified otherwise.

All discrepancies shouild be bought to notice of teh architect prior to execution of job/procuring material at site.

This drawing is property of Kapadia Associates and should not be copied,reproduced, handed over to a third party or used for any purpose other than for which it has been issued.

This drawing is to be read in conjunction with all relevant structural and services drawing.

KEY PLAN

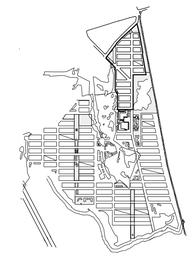

SITE PLAN

REVISION INDEX

No	Date	Description

CONSULTANTS

AECOM
Unit No. 2, 8th Floor, Tirmes Square, Wing 'A', Opp. Mittal Estate, Andheri Kurla Road, Marol, Andheri (East), Mumbai - 400 059 . India.
Tel : +91 22 67894000
Fax: +91 22 67894111
www.aecom.com

STRUCT BOMBAY CONSULTANTS
Civil & Structural Consultants
Tel : 022-24937510 / 24933986
email : stbcom@gmail.com


PBB
Planner /Landscape Architect
Tel : 079 6923054
email : landscapeindia@usq.net

STAMP & SIGN	NORTH
ADVANCE COPY	


PROJECT TITLE	PROJ. NO.
LODHA CROWN LODHA PALAVA-SECTOR 3	L-6513
DRAWING TITLE	DWG. NO.
AR-LC-TYPICAL FLOOR PLAN	202
DRAWING STAGE	REV. NO.
WORKING DRAWING	

DRAWN	CHECKED	SCALE	DATE
SK	ES	As indicated	06.11.2017


KAPADIA ASSOCIATES
DESIGN LLP
12-114
Peninsula Centre,Dr. S.S. Rao Road,
Off Ambedkar Road,Parel East,
Mumbai 400012
Tel : 91-22-6660 2838 / 39
Fax : 91-22-6660 2844
E-mail : kapl@kapl.in
Website: www.kapl.in

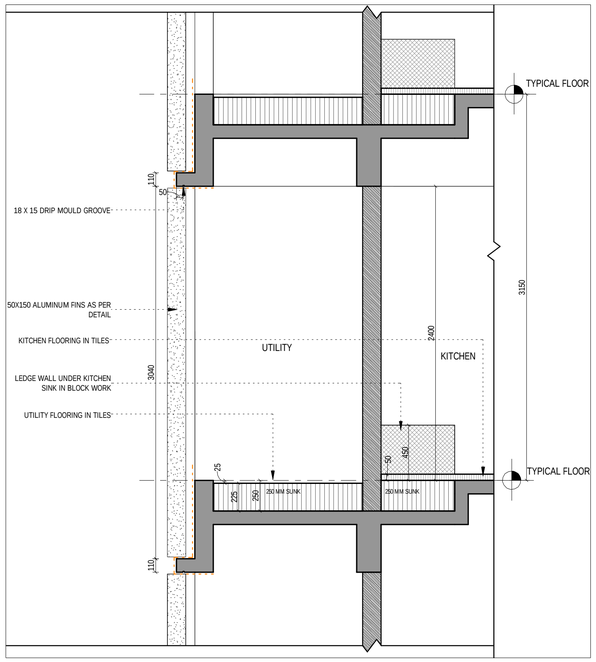


SECTION - 1
1 : 25

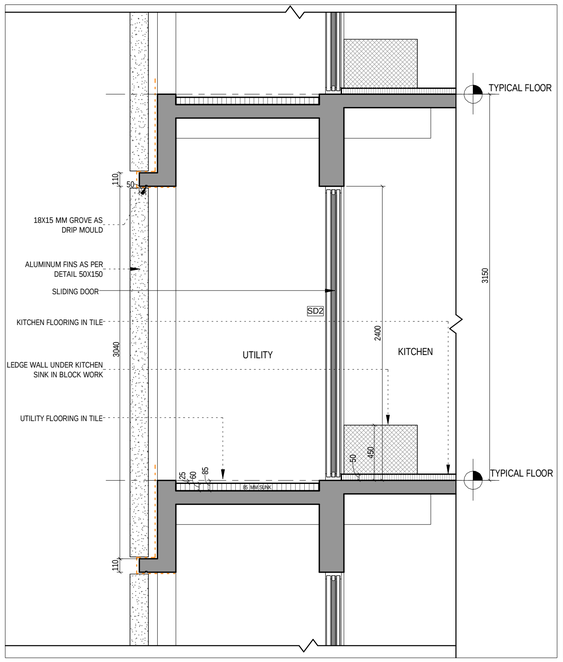


SECTION - 2
1 : 25

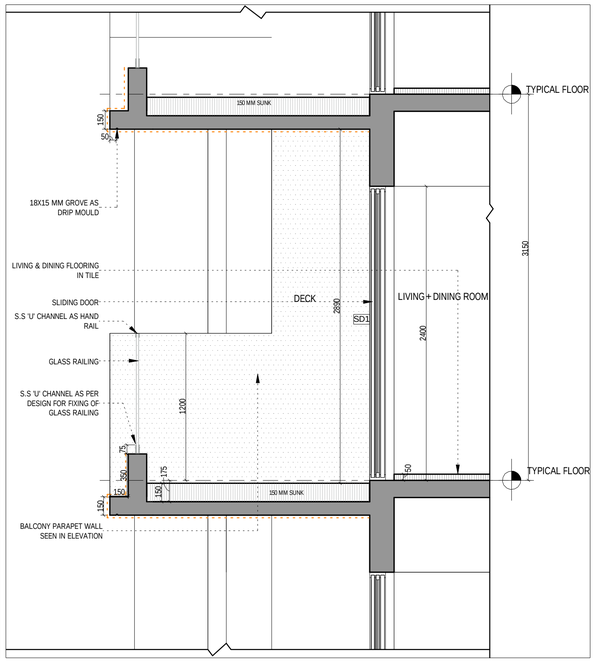


SECTION - 3
1 : 25

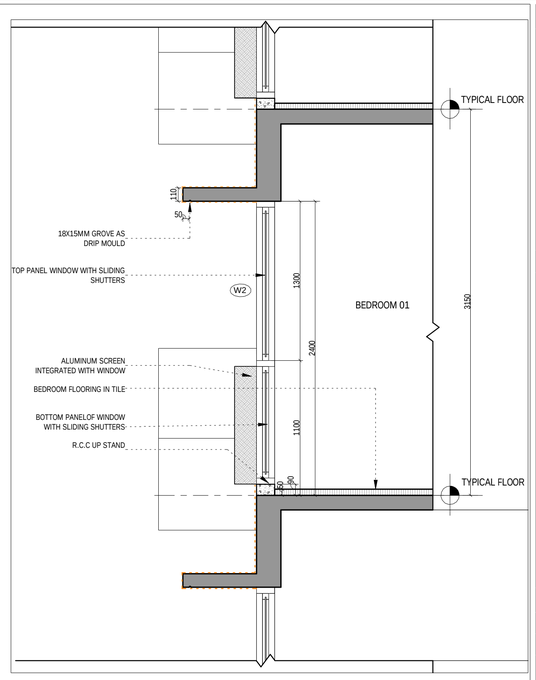


SECTION - 4
1 : 25

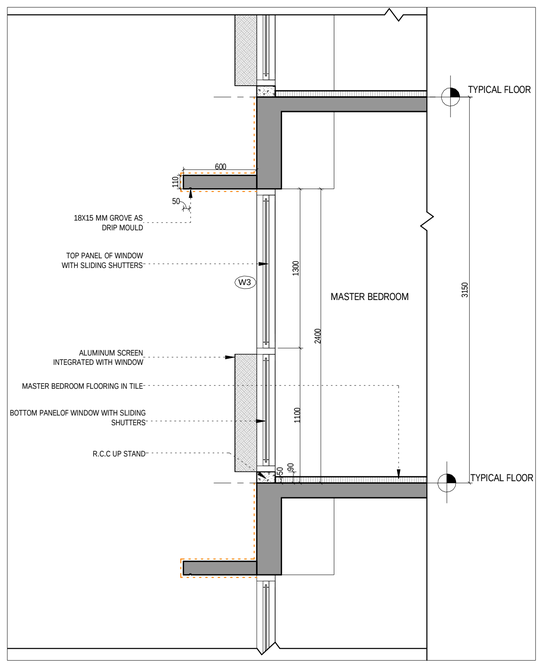


SECTION - 5
1 : 25

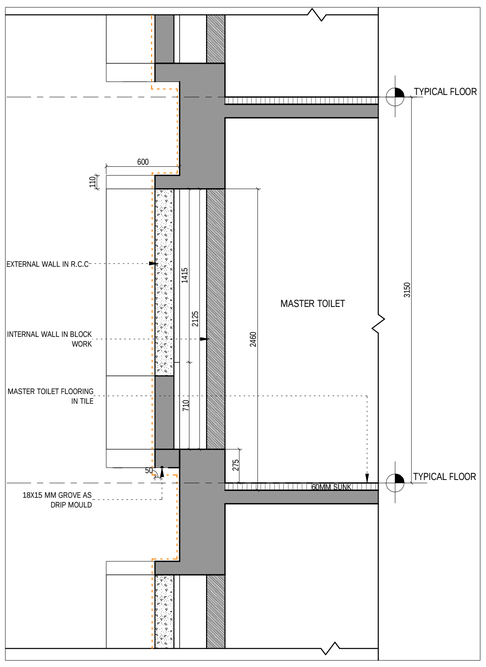

SECTION - 6
1 : 25

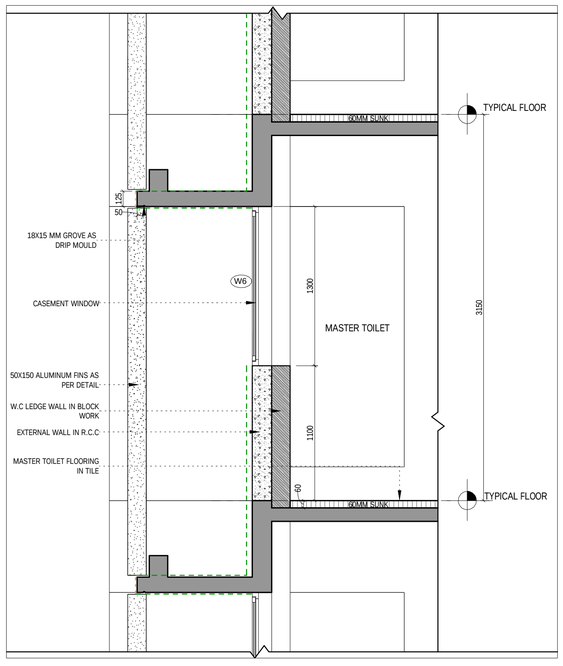

SECTION - 7
1 : 25

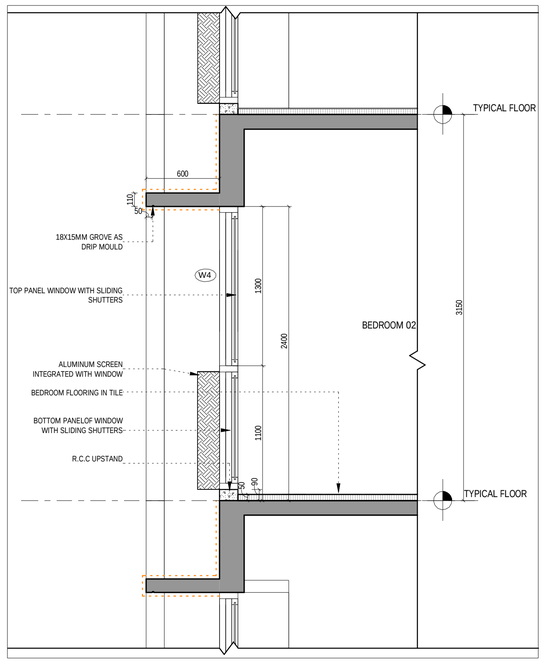

SECTION - 8
1 : 25

LEGEND		
LINE	LINE TYPE	DESCRIPTION
	TP-01	TEXTURE + PAINT FINISH AS PER APPROVAL
	TP-02	TEXTURE + PAINT FINISH AS PER APPROVAL

GENERAL NOTES

All dimensions are in milllimeters and levels in meters unless specified otherwise.

Do not scale the drawing follow written measurements.


All dimensions are unfinished dimensions unless specified otherwise.

All discrepancies shouild be bought to notice of teh architect prior to execution of job/procuring material at site.

This drawing is property of Kapadia Associates and should not be copied,reproduced, handed over to a third party or used for any purpose other than for which it has been issued.

This drawing is to be read in conjunction with all relevant structural and services drawing.

KEY PLAN

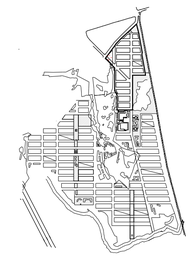

REVISION INDEX

No	Date	Description

CONSULTANTS

AECOM
Unit No. 2, 8th Floor, Times Square, Wing 'A', Opp. Mittal Estate, Andheri Kurla Road, Marol, Andheri (East), Mumbai - 400 059 . India.
Tel : +91 22 67894000
Fax : +91 22 67894111
www.aecom.com


STRUCT BOMBAY CONSULTANTS
Civil & Structural Consultants
Tel : 022-24937510 / 24933986
email : sbcbom@gmail.com

PBB
Planner /Landscape Architect
Tel : 079 6923054
email : landscapeindia@usg.net


STAMP & SIGN	NORTH
ADVANCE COPY	
PROJECT TITLE	PROJ. NO.
LODHA CROWN LODHA PALAVA-SECTOR 3	L-6513
DRAWING TITLE	DWG. NO.
WALL SECTIONS	401
DRAWING STAGE	REV. NO.
WORKING DRAWING	

DRAWN	CHECKED	SCALE	DATE
Author	Checker	As indicated	06.11.2017


KAPADIA ASSOCIATES
DESIGN LLP
12-114
Peninsula Centre,Dr. S.S. Rao Road, Off Ambedkar Road,Parel East, Mumbai 400012
Tel : 91-22-6660 2838 / 39
Fax : 91-22-6660 2844
E-mail : kapl@kapl.in
Website: www.kapl.in

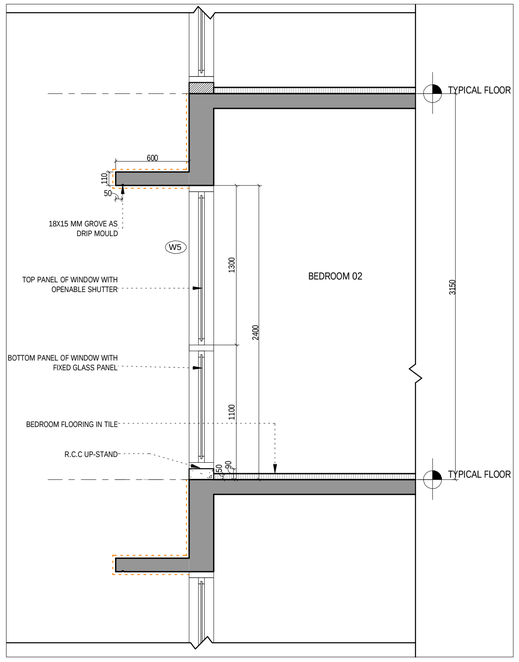


SECTION - 9
1 : 25

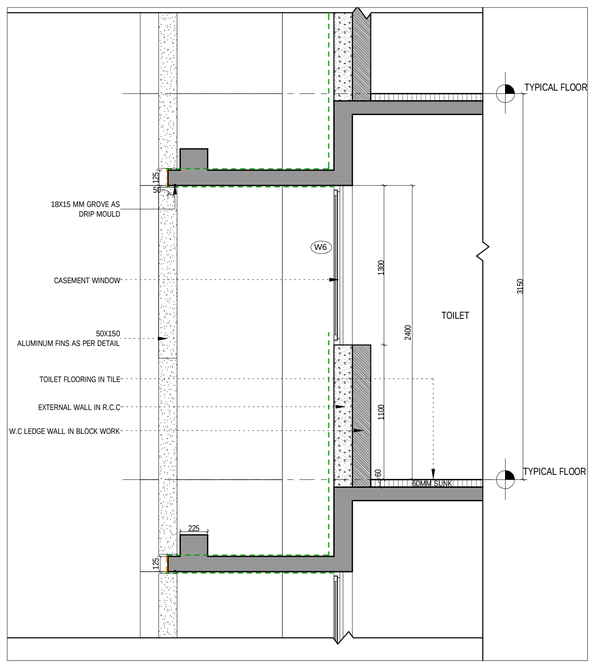


SECTION - 10
1 : 25

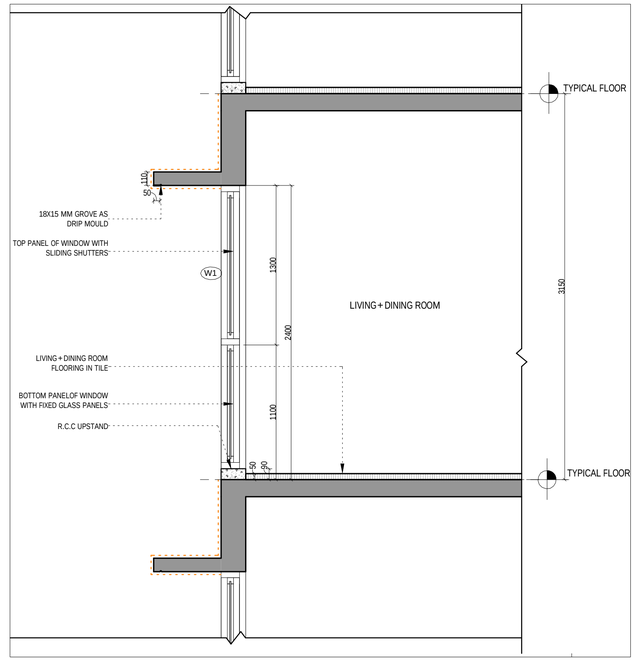


SECTION - 11
1 : 25

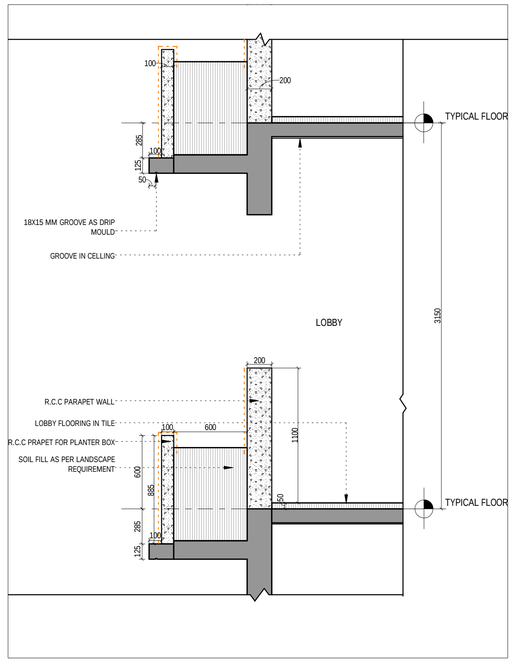


SECTION - 12
1 : 25

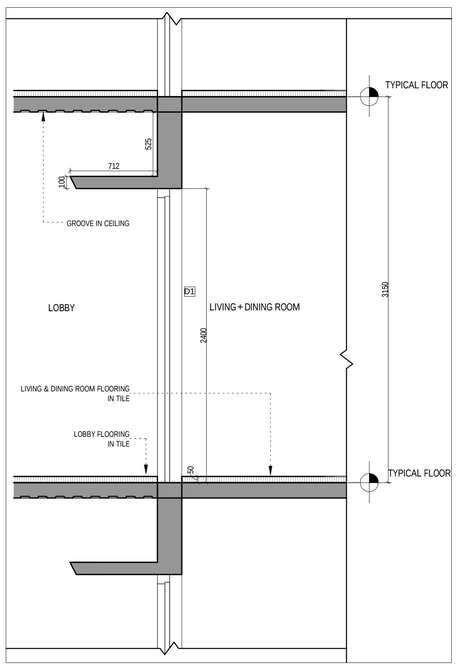


SECTION -12A
1 : 25

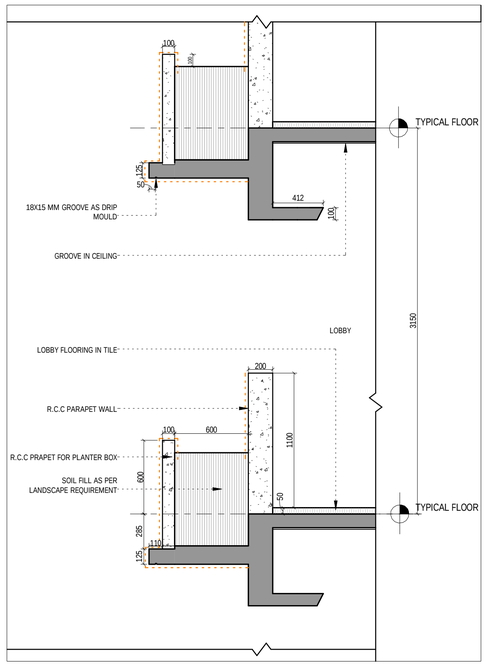

SECTION - 13
1 : 25

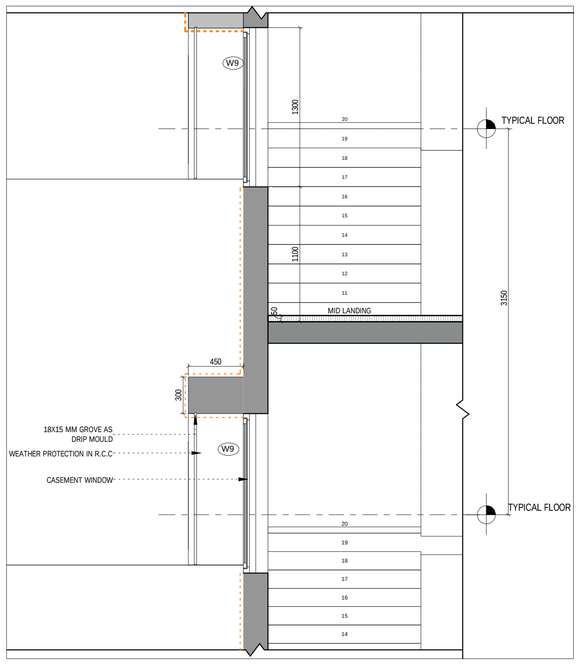

SECTION - 14
1 : 25

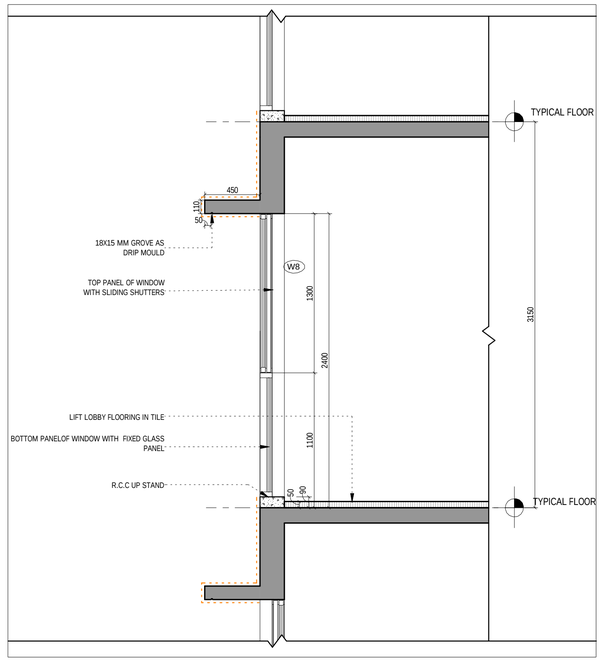

SECTION - 15
1 : 25

LEGEND		
LINE	LINE TYPE	DESCRIPTION
- - - - - - - - - -	TP-01	TEXTURE + PAINT FINISH AS PER APPROVAL
- - - - - - - - - -	TP-02	TEXTURE + PAINT FINISH AS PER APPROVAL

GENERAL NOTES

All dimensions are in milllimeters and levels in meters unless specified otherwise.

Do not scale the drawing follow written measurements.


All dimensions are unfinished dimensions unless specified otherwise.

All discrepancies shouild be bought to notice of teh architect prior to execution of job/procuring material at site.

This drawing is property of Kapadia Associates and should not be copied,reproduced, handed over to a third party or used for any purpose other than for which it has been issued.

This drawing is to be read in conjunction with all relevant structural and services drawing.

KEY PLAN

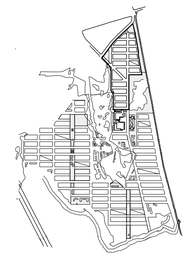

REVISION INDEX

No	Date	Description

CONSULTANTS

AECOM
Unit No. 2, 8th Floor, Times Square, Wing 'A', Opp. Mittal Estate, Andheri Kurla Road, Marol, Andheri (East), Mumbai - 400 059 . India.
Tel : +91 22 67894000
Fax : +91 22 67894111
www.aecom.com

STRUCT BOMBAY CONSULTANTS
Civil & Structural Consultants
Tel : 022-24937510 / 24933986
email : sbcbom@gmail.com

PBB
Planner /Landscape Architect
Tel : 079 6923054
email : landscapeindia@usg.net

STAMP & SIGN	NORTH
ADVANCE COPY	
PROJECT TITLE	PROJ. NO.
LODHA CROWN LODHA PALAVA-SECTOR 3	L-6513
DRAWING TITLE	DWG. NO.
WALL SECTIONS	402
DRAWING STAGE	REV. NO.
WORKING DRAWING	

DRAWN	CHECKED	SCALE	DATE
SK	ES	As indicated	06.11.2017

KAPADIA ASSOCIATES
DESIGN LLP
12-114
Peninsula Centre,Dr. S.S. Rao Road,
Off Ambedkar Road,Parel East,
Mumbai 400012
Tel : 91-22-6660 2838 / 39
Fax : 91-22-6660 2844
E-mail : kapl@kapl.in
Website: www.kapl.in