
CASA PASEO - ASPIRATIONAL HOUSING

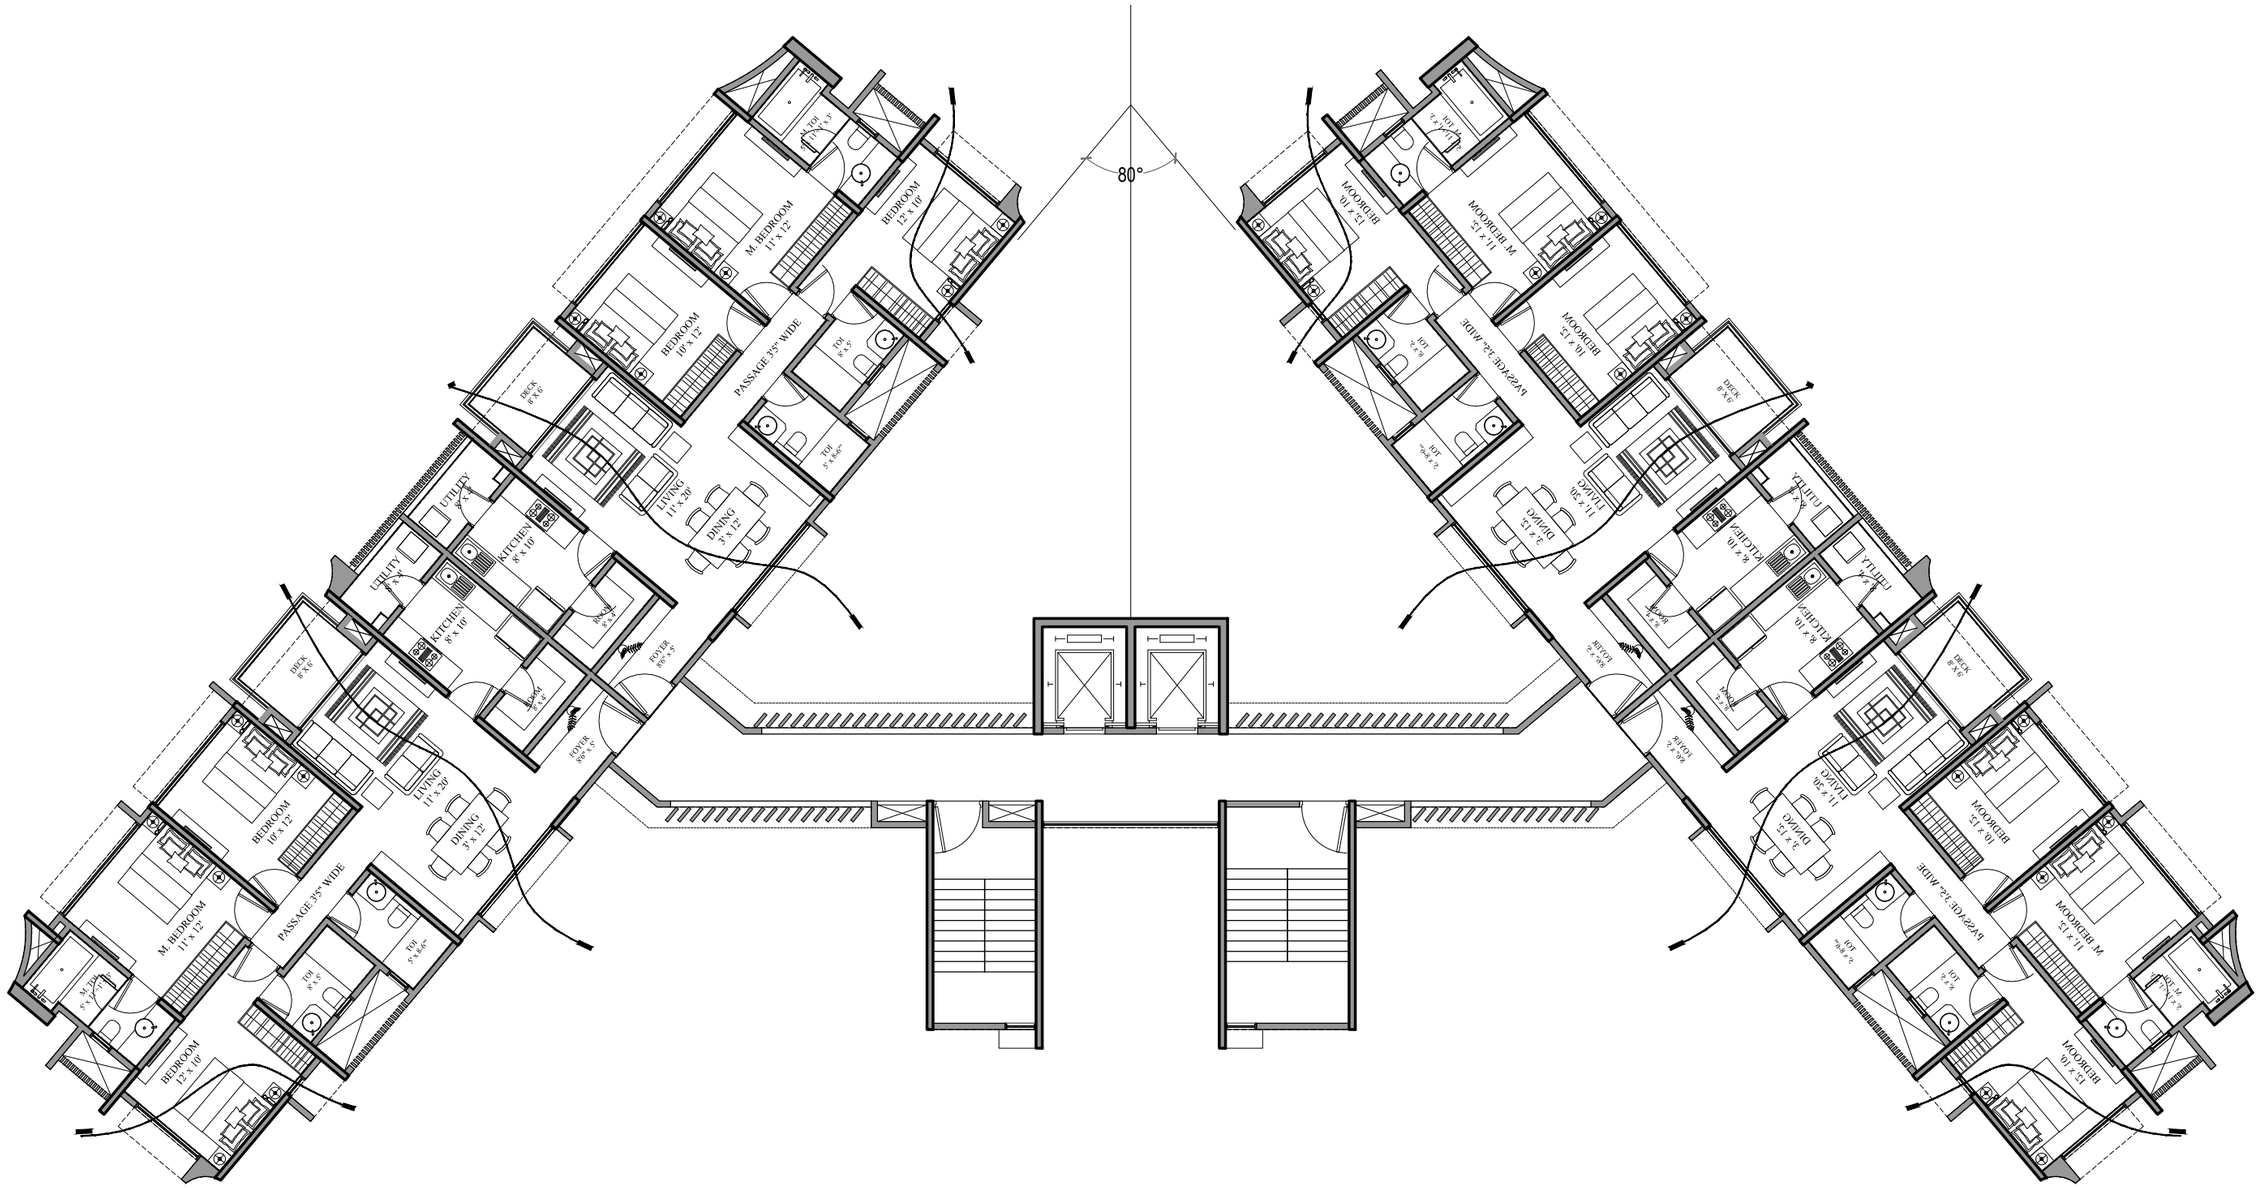

S+21
70M HEIGHT CAP
FLOOR PLATE = 6129 SFT.
BUA = 128709 SQFT

KAPADIA ASSOCIATES DESIGN LLP