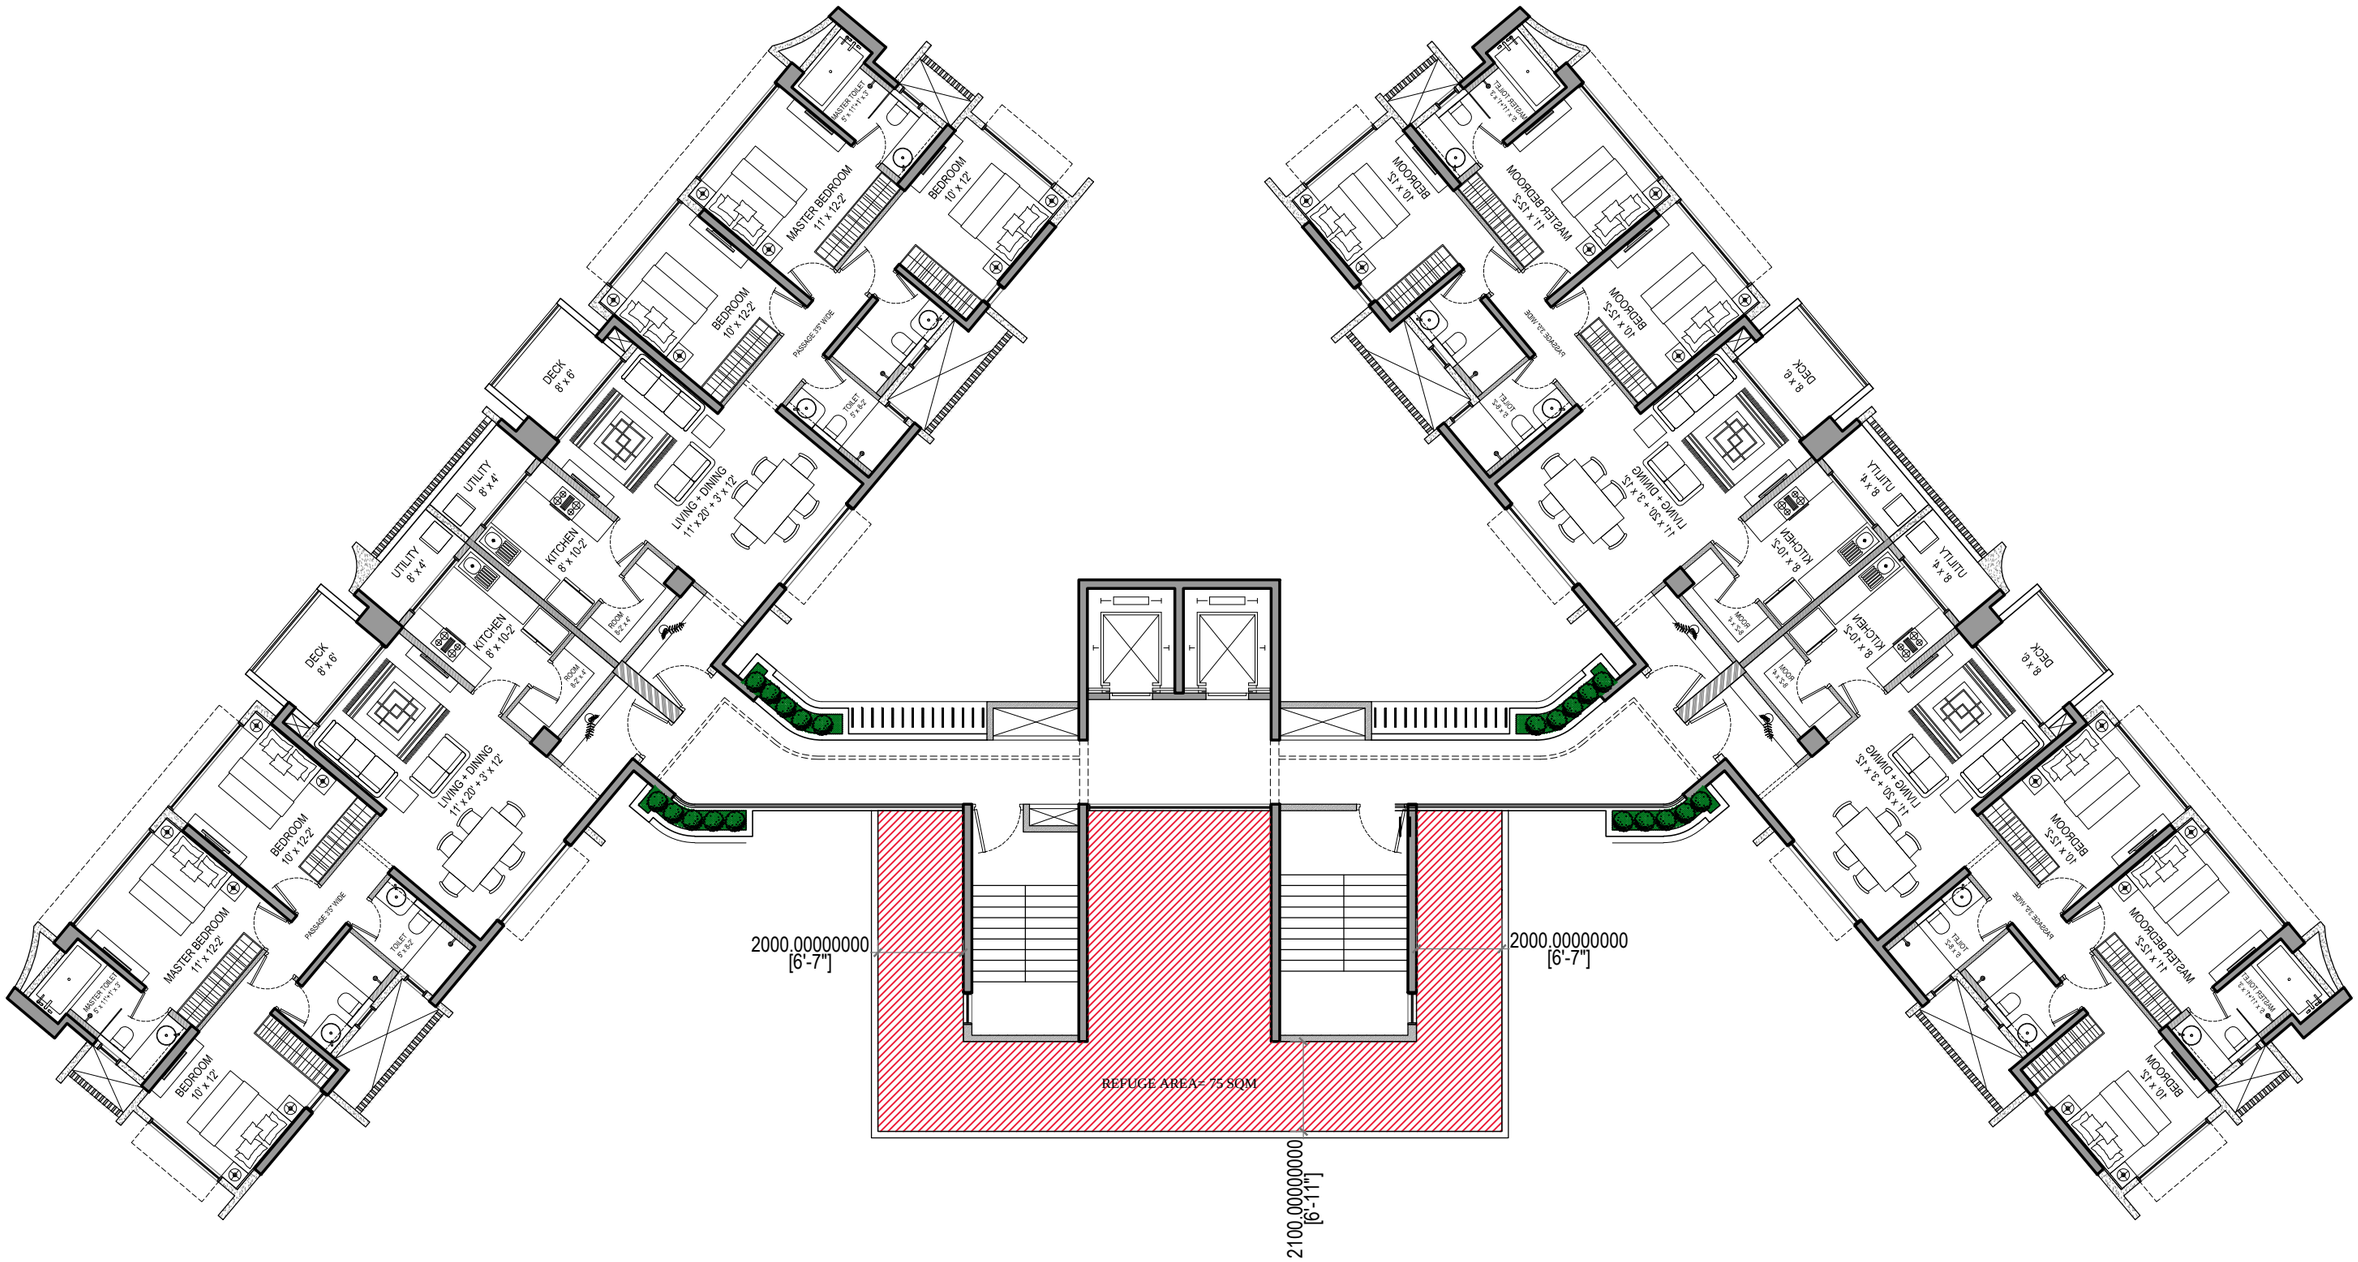


REFUGE FLOOR PLAN @ 8TH, 13TH & 18TH LEVELS
LODHA CROWN, PALAVA 2