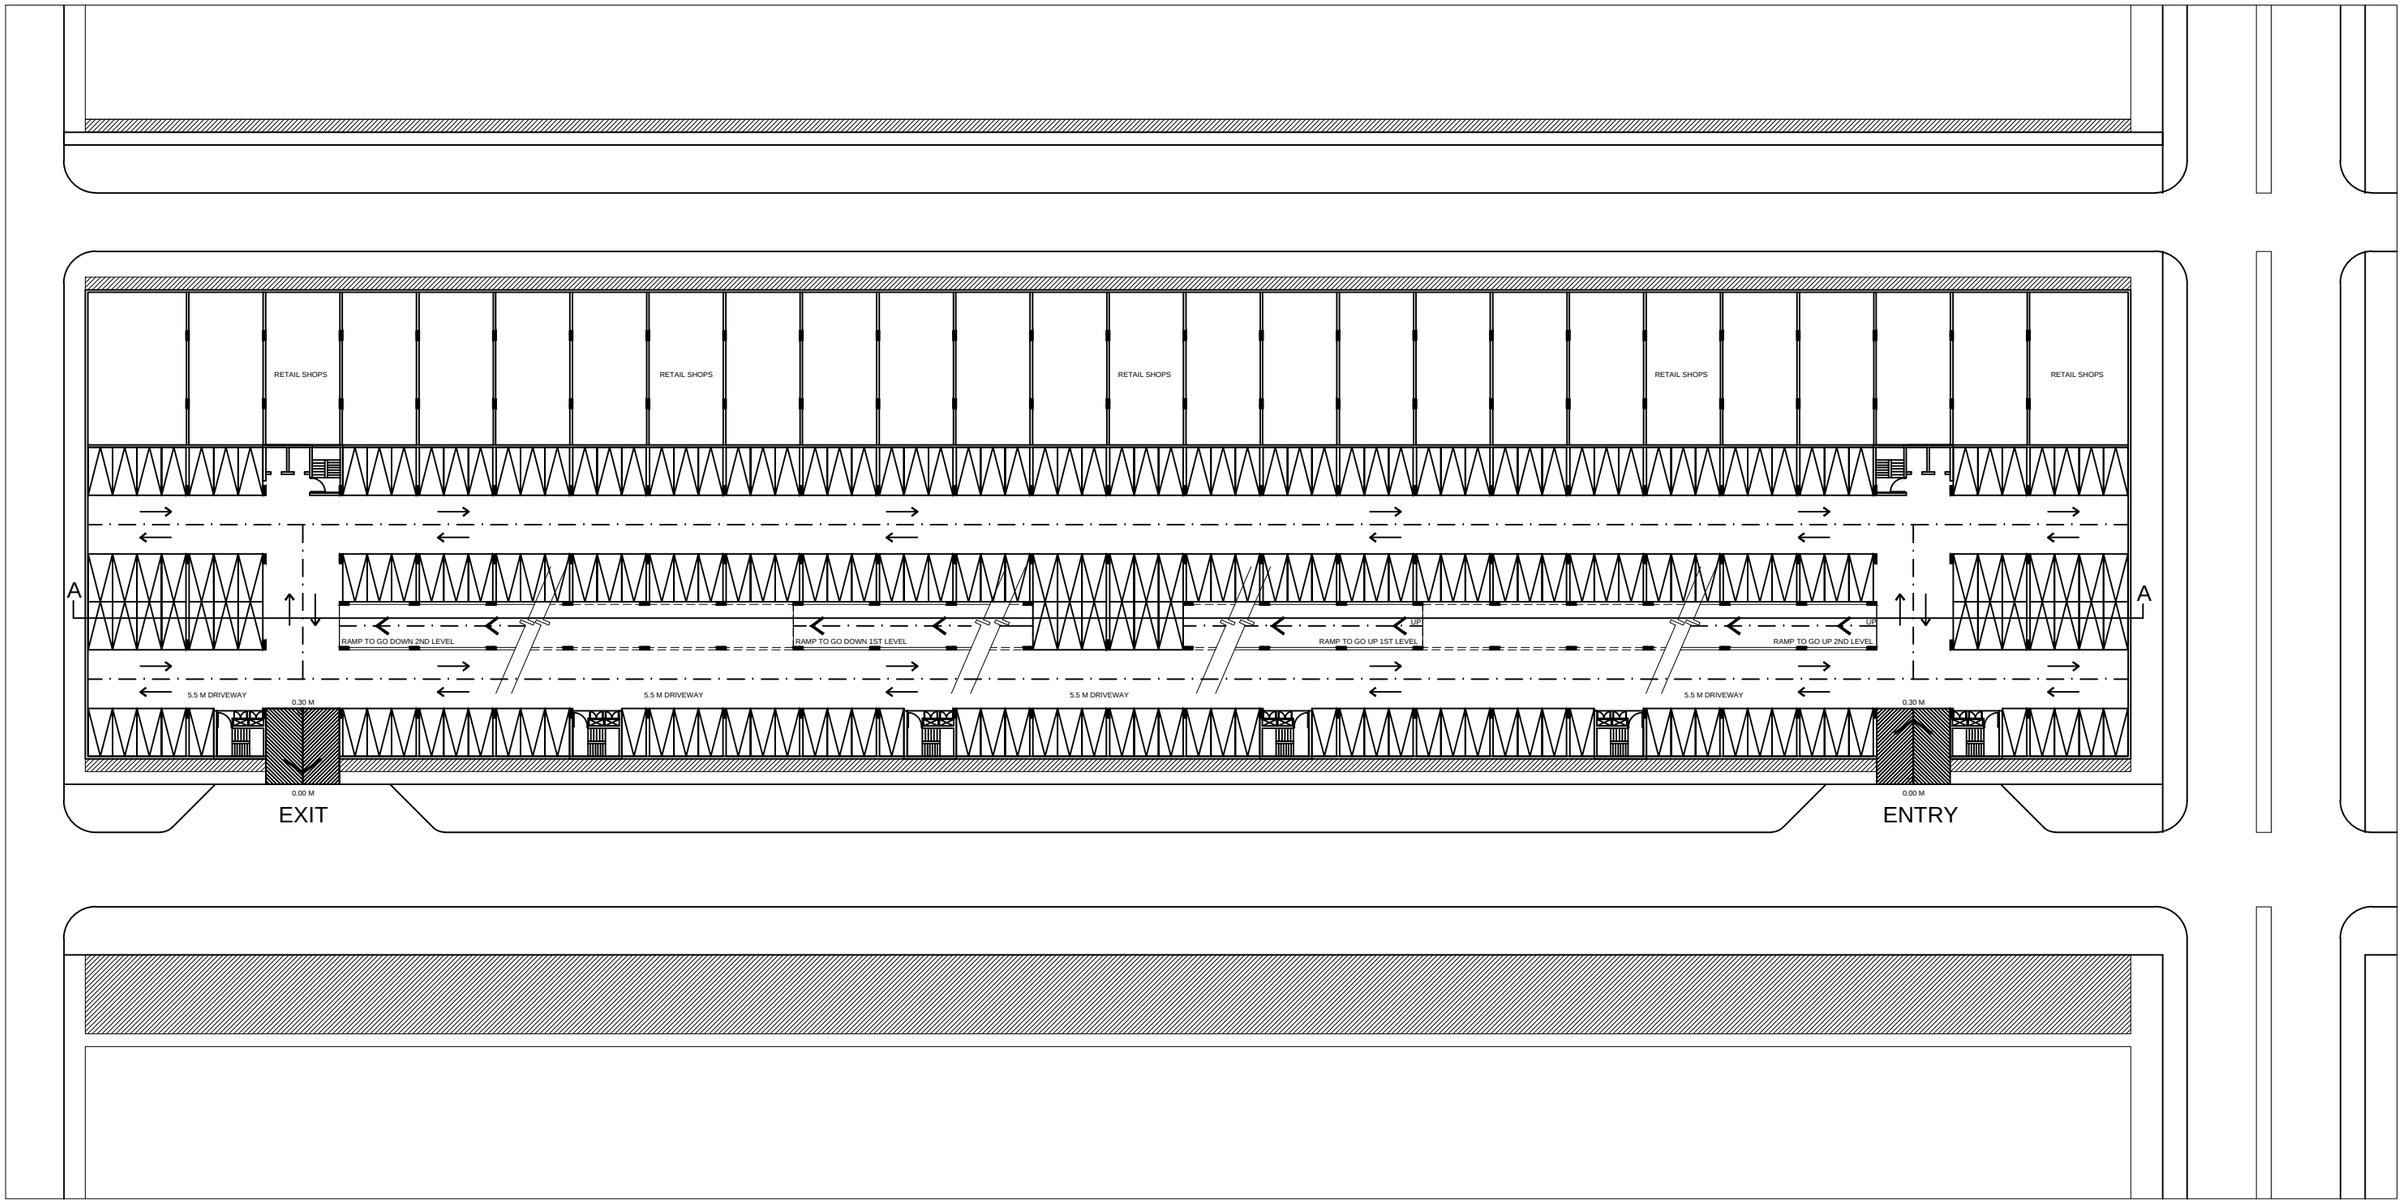


MLCP GROUND LEVEL PLAN