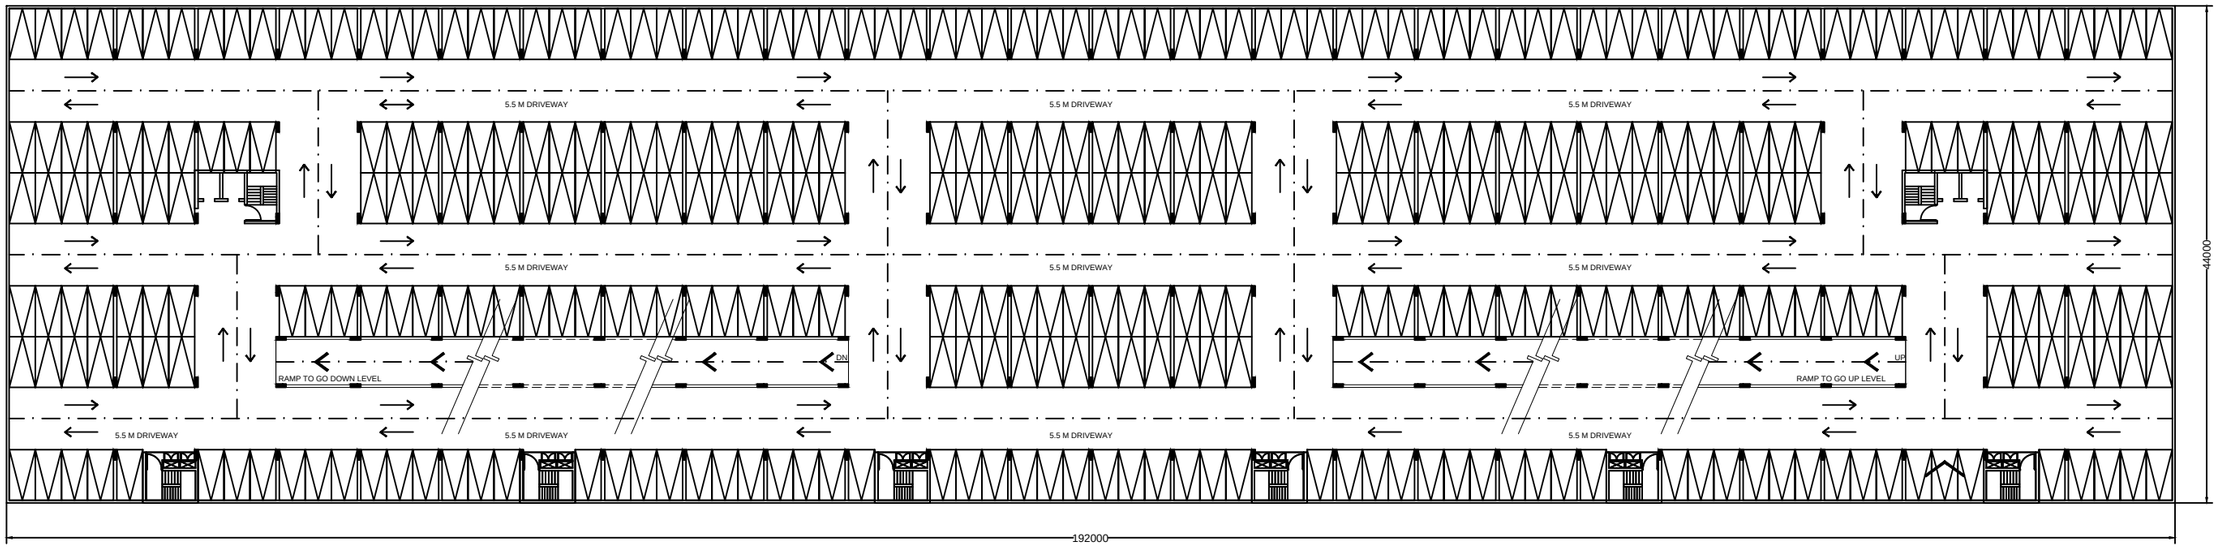


MLCP TYPICAL PLAN