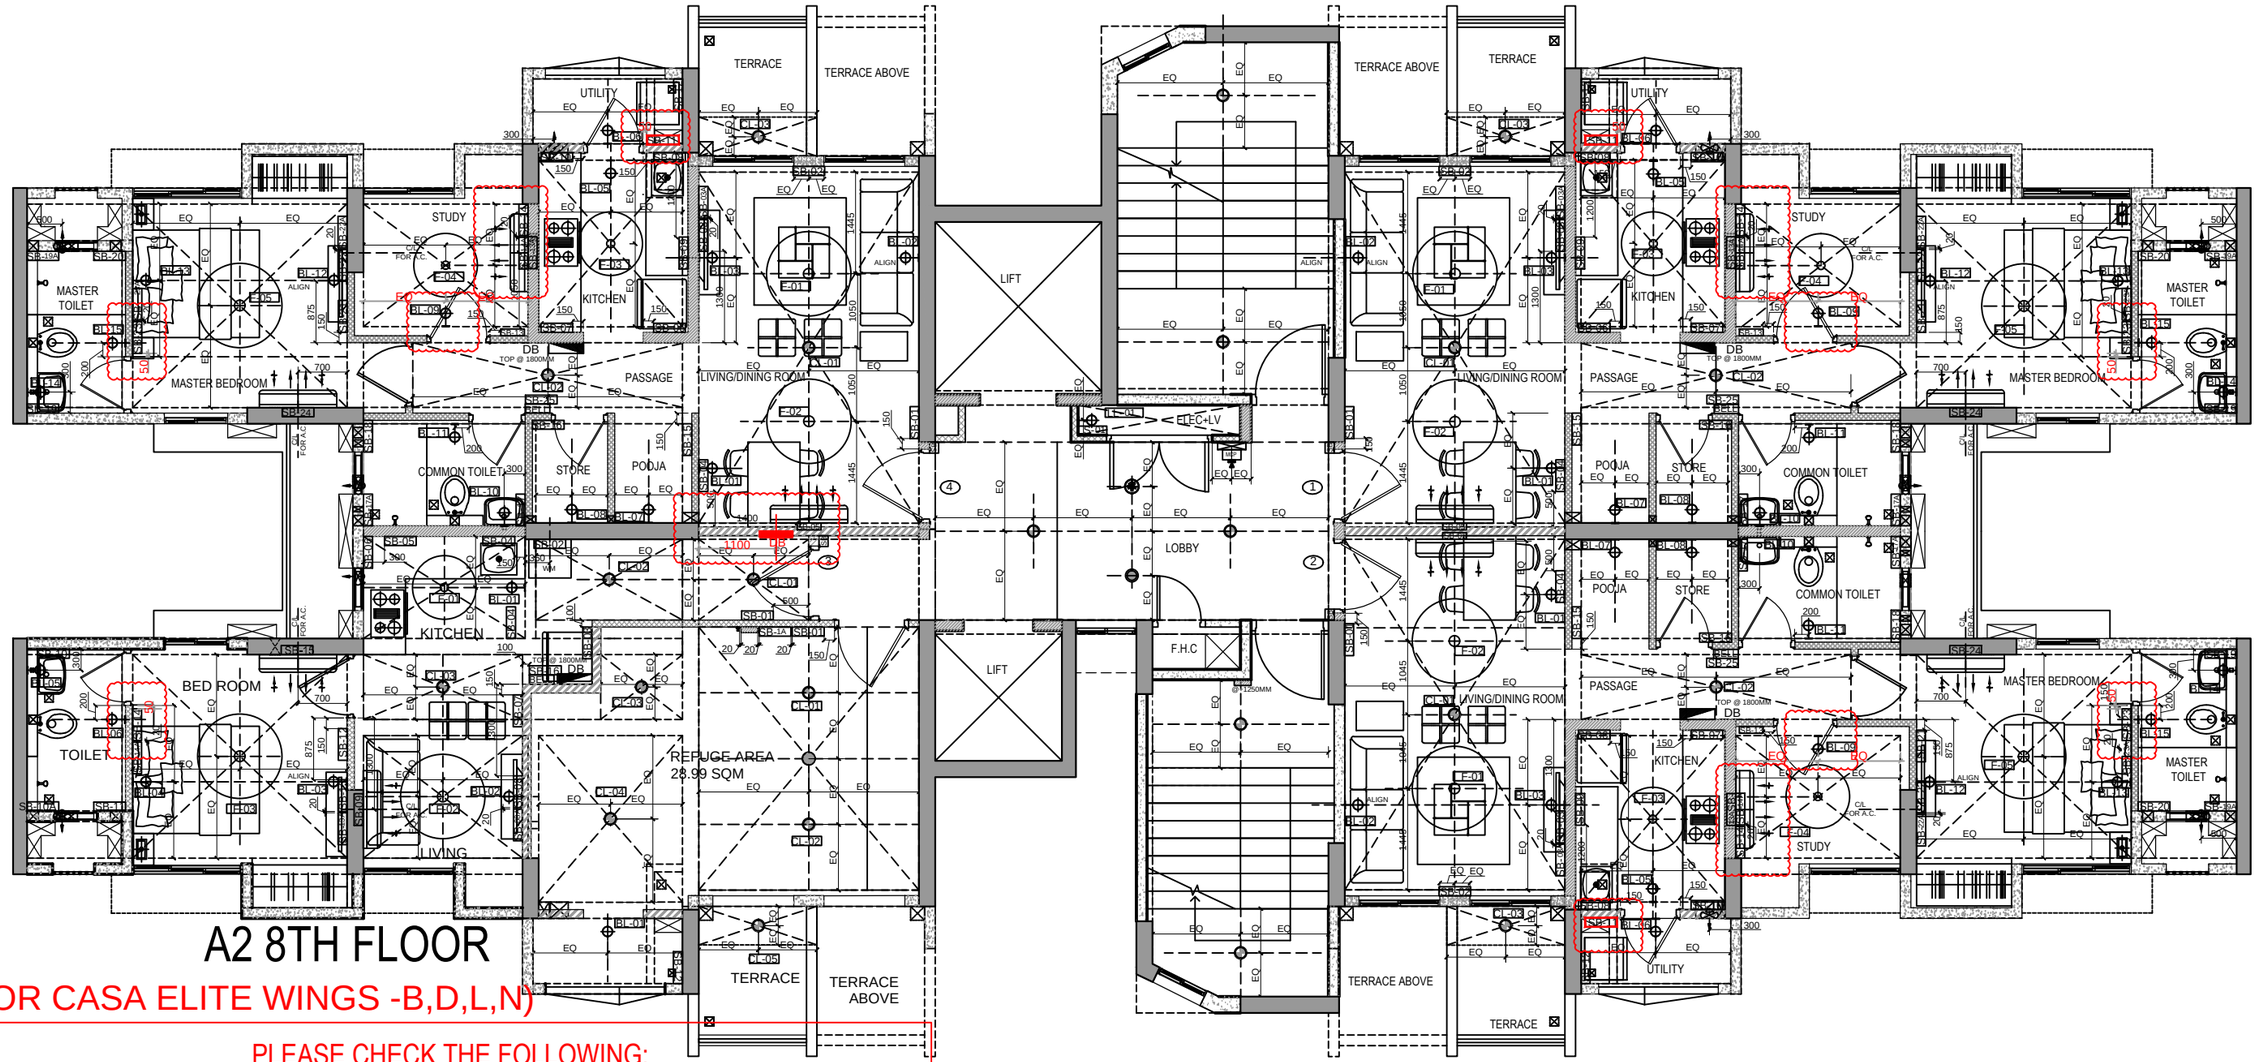


A2 8TH FLOOR

(FOR CASA ELITE WINGS -B,D,L,N)

PLEASE CHECK THE FOLLOWING:

1. LOCATION OF SB-11 IN UTILITY. (applicable for 8th floor typical apartments as well as typical floors)
2. AC LOCATION IN STUDY. (applicable for 8th floor typical apartments as well as typical floors)
3. LOCATION OF BL 09 IN STUDY. (applicable for 8th floor typical apartments as well as typical floors)
4. LOCATION OF SB 23 & SB 23A IN MASTER BEDROOM. (applicable for 8th floor typical apartments, refuge apartment, as well as typical floors)
5. CHECK THE DB LOCATION FOR REFUGE FLAT. (applicable for 8th & 13th floor refuge apartment)

ALSO NOTE THAT THE SAME CHANGES WILL BE APPLICABLE TO CONVENTIONAL & NON CONVENTIONAL A2 BLDGS