
02|04|15

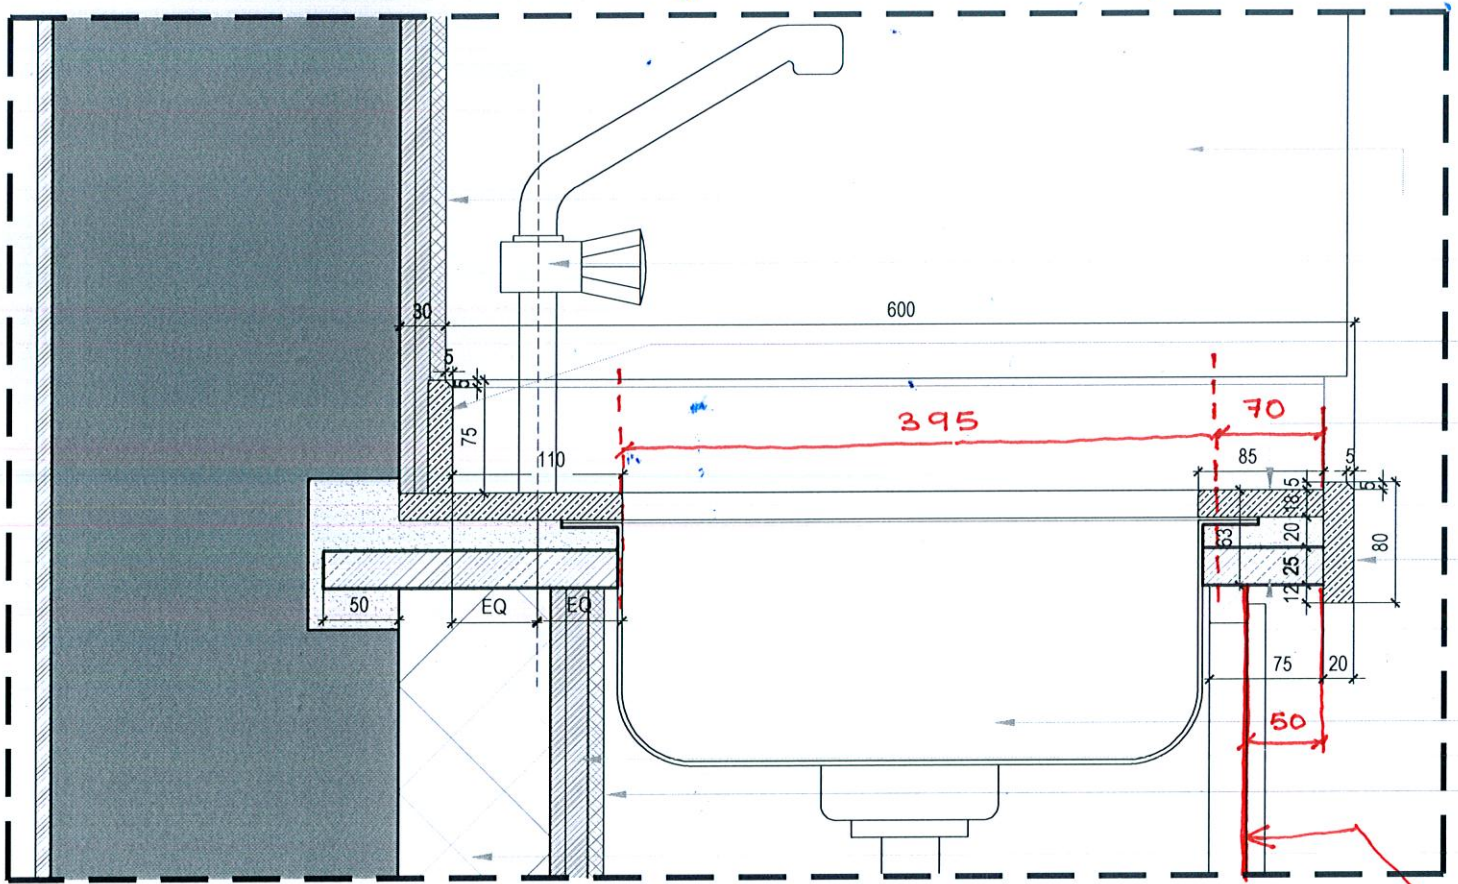

DETAIL 2 - KITCHEN SINK FIXING DETAIL [SCALE : 1:5]

LODHA PALAVA_SECTOR 3