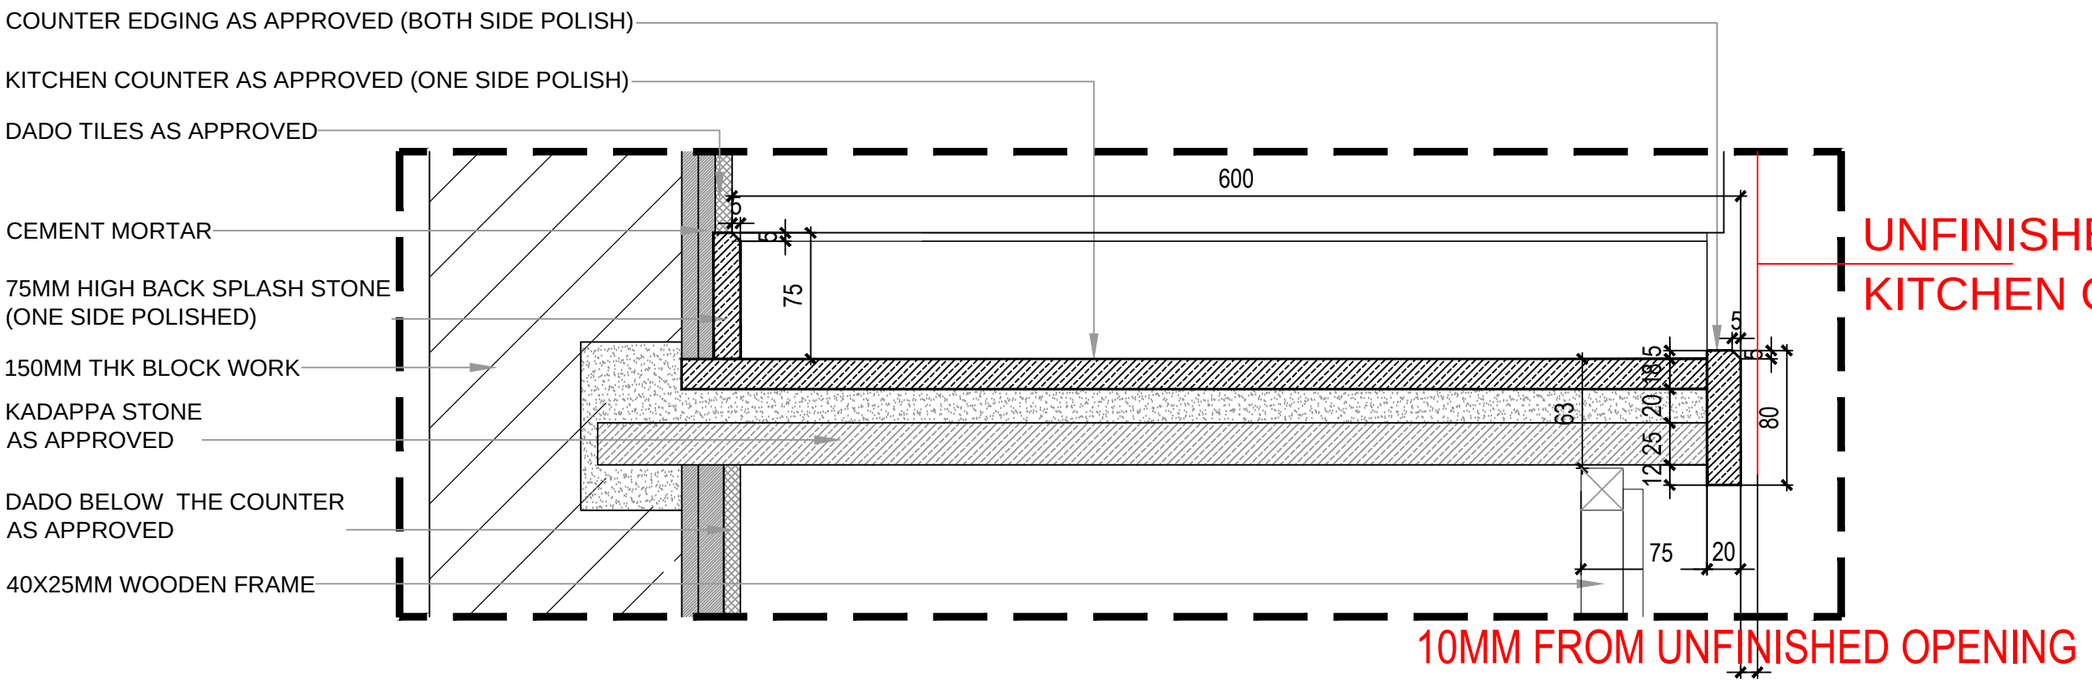


DETAIL 1 - KITCHEN COUNTER FIXING DETAIL [SCALE : 1:5]