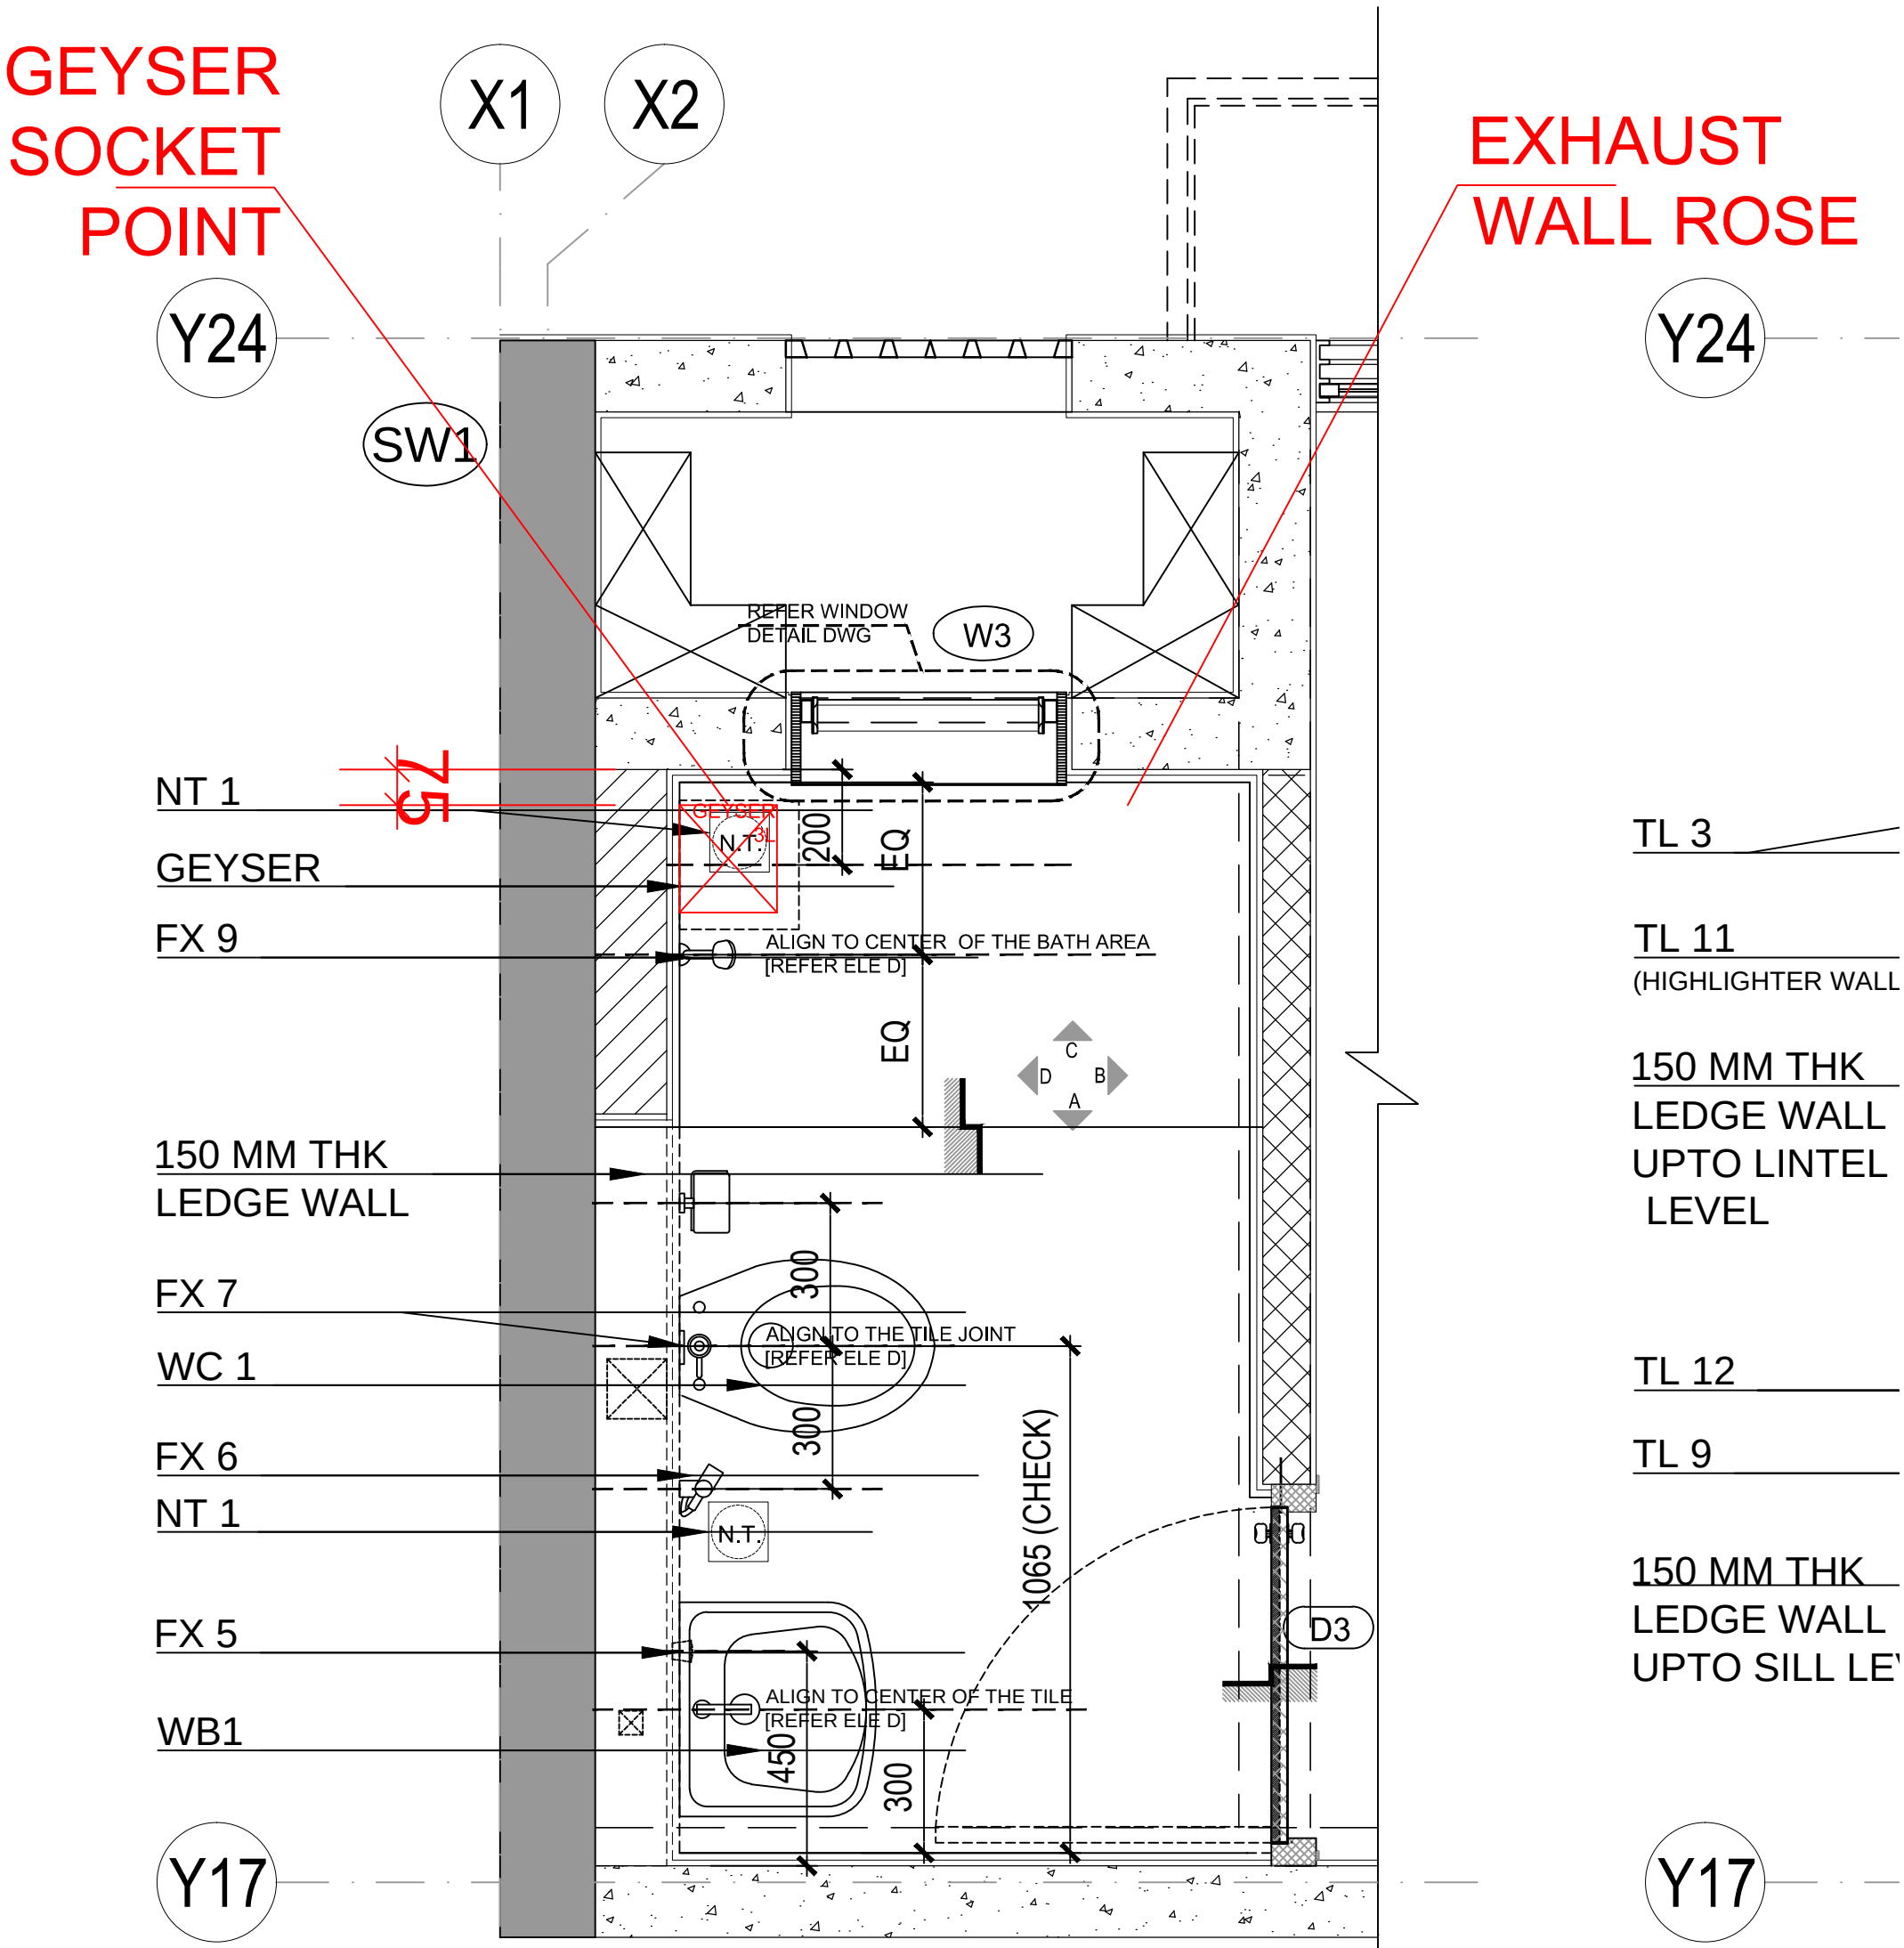


FIXTURE LAYOUT

SCALE 1:25