
EXHAUST

WALL ROSE

GEYSER

SOCKET

POINT

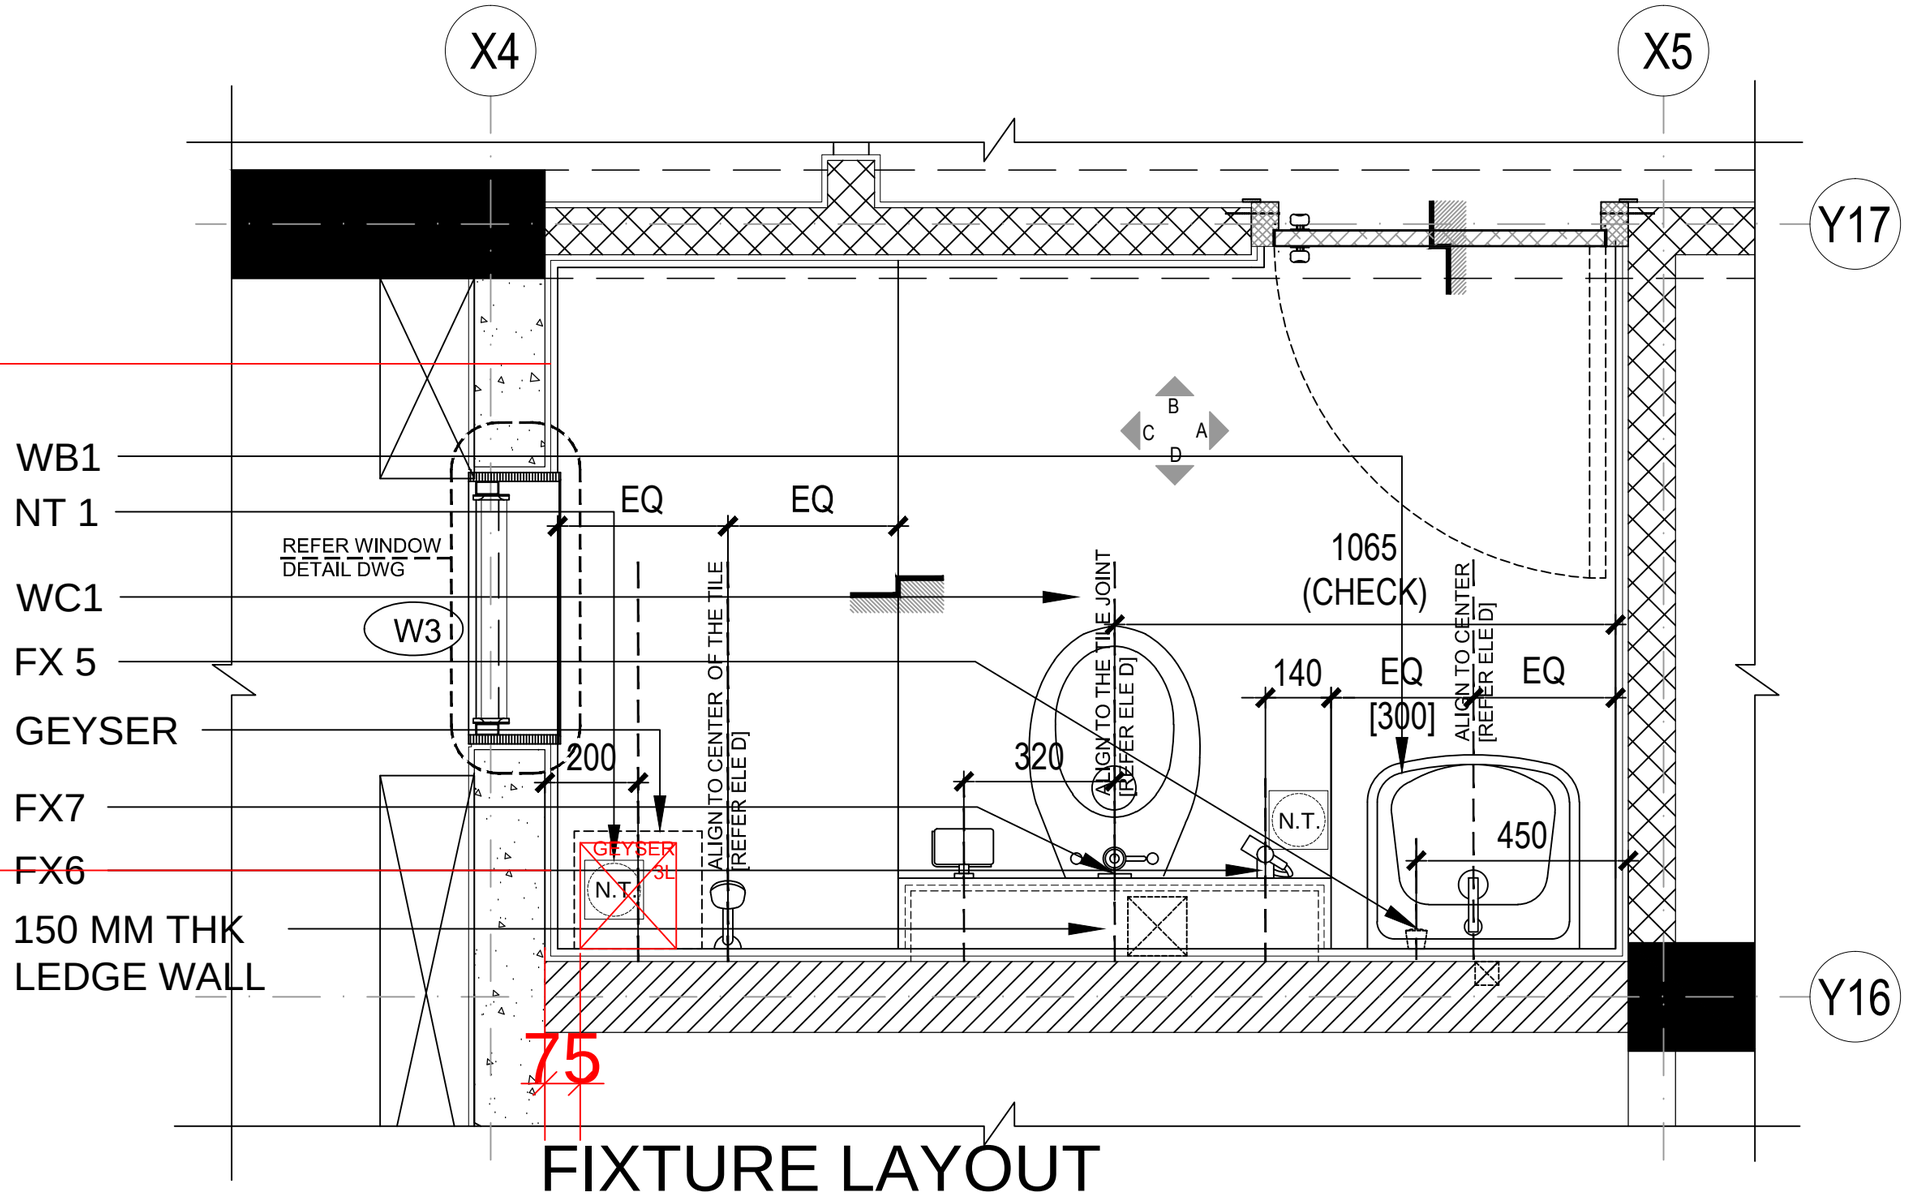

FIXTURE LAYOUT

SCALE 1:25