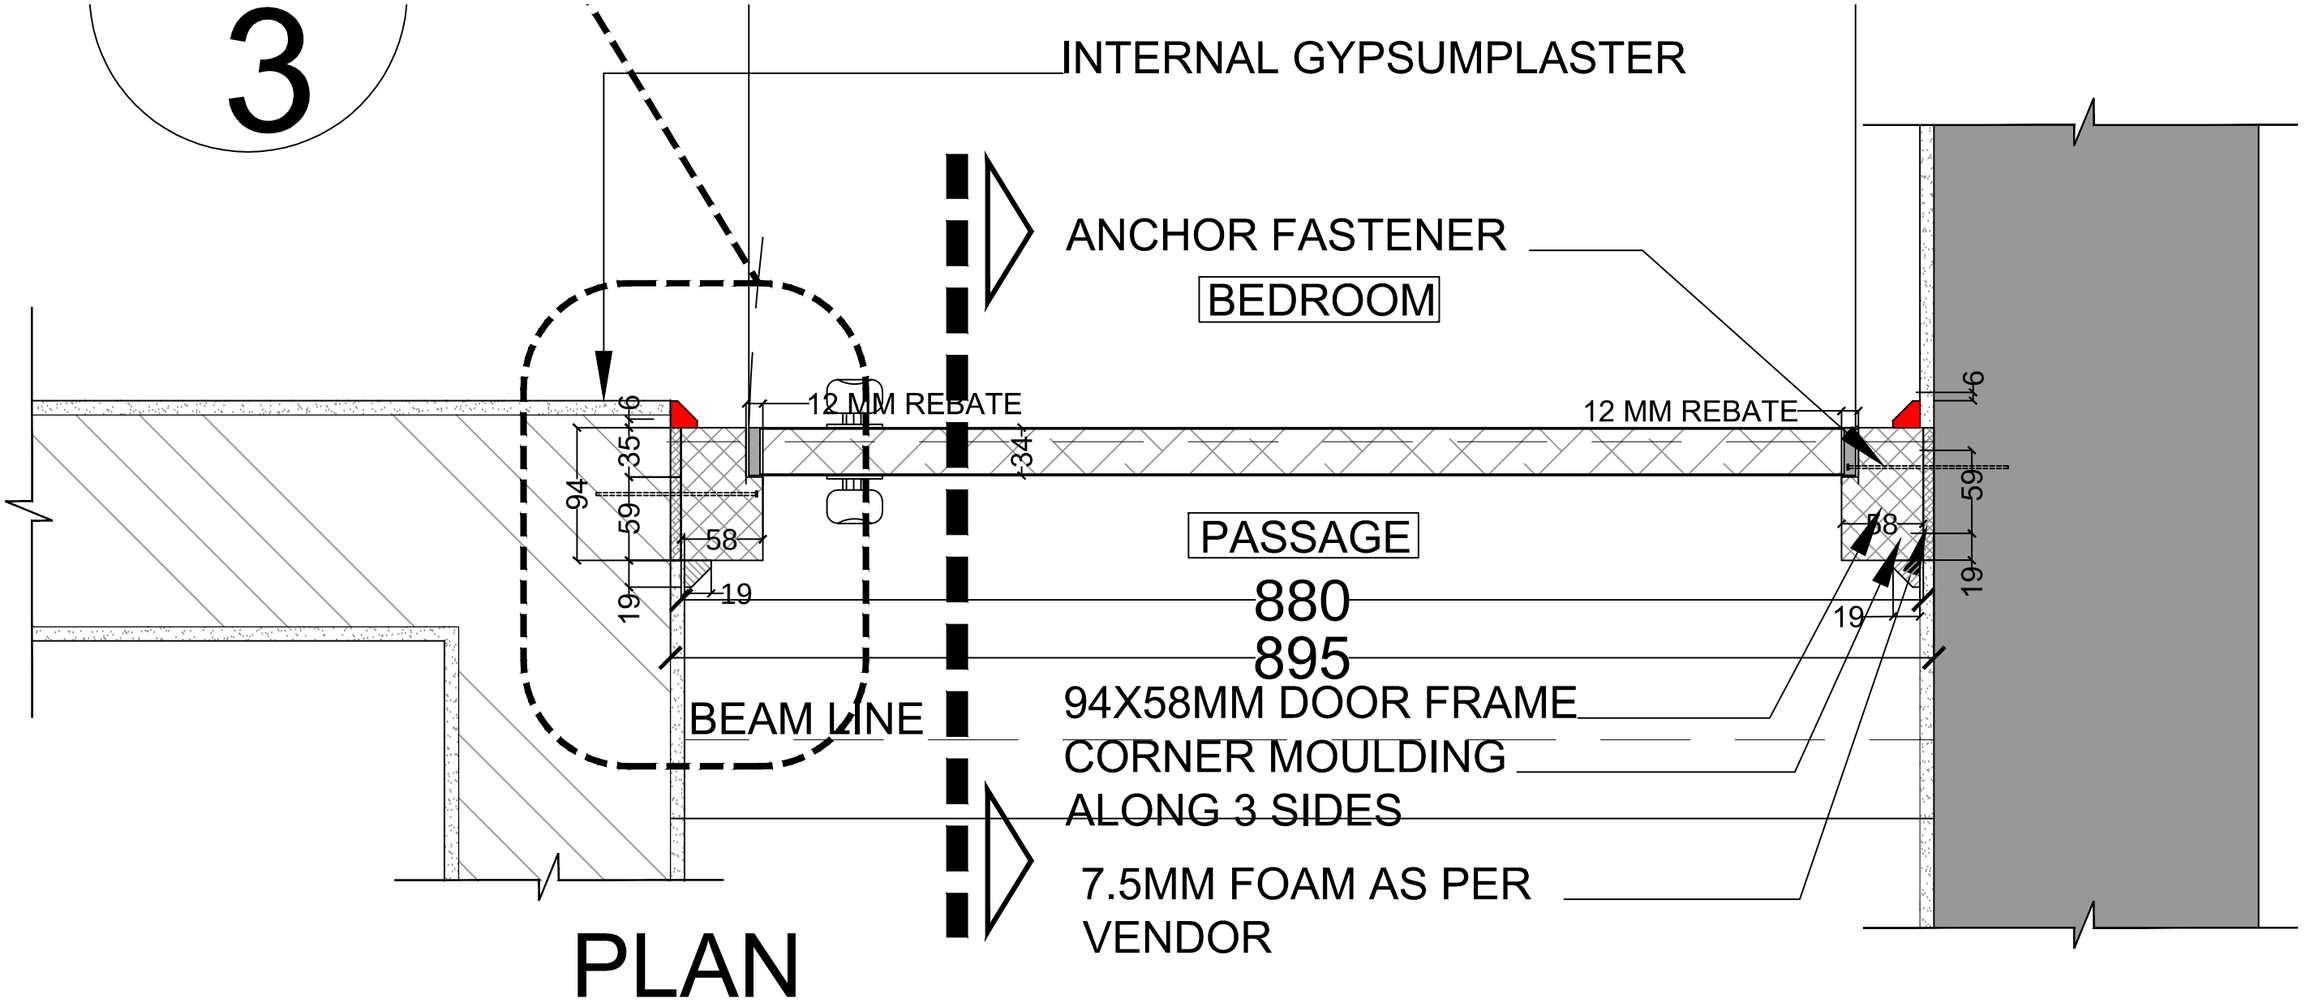
3


INTERNAL GYPSUMPLASTER
ANCHOR FASTENER
BEDROOM
12 MM REBATE
12 MM REBATE
6
35
94
59
58
19
19
34
PASSAGE
880
895
6
59
58
19
19
BEAM LINE
94X58MM DOOR FRAME
CORNER MOULDING
ALONG 3 SIDES
7.5MM FOAM AS PER
VENDOR

PLAN