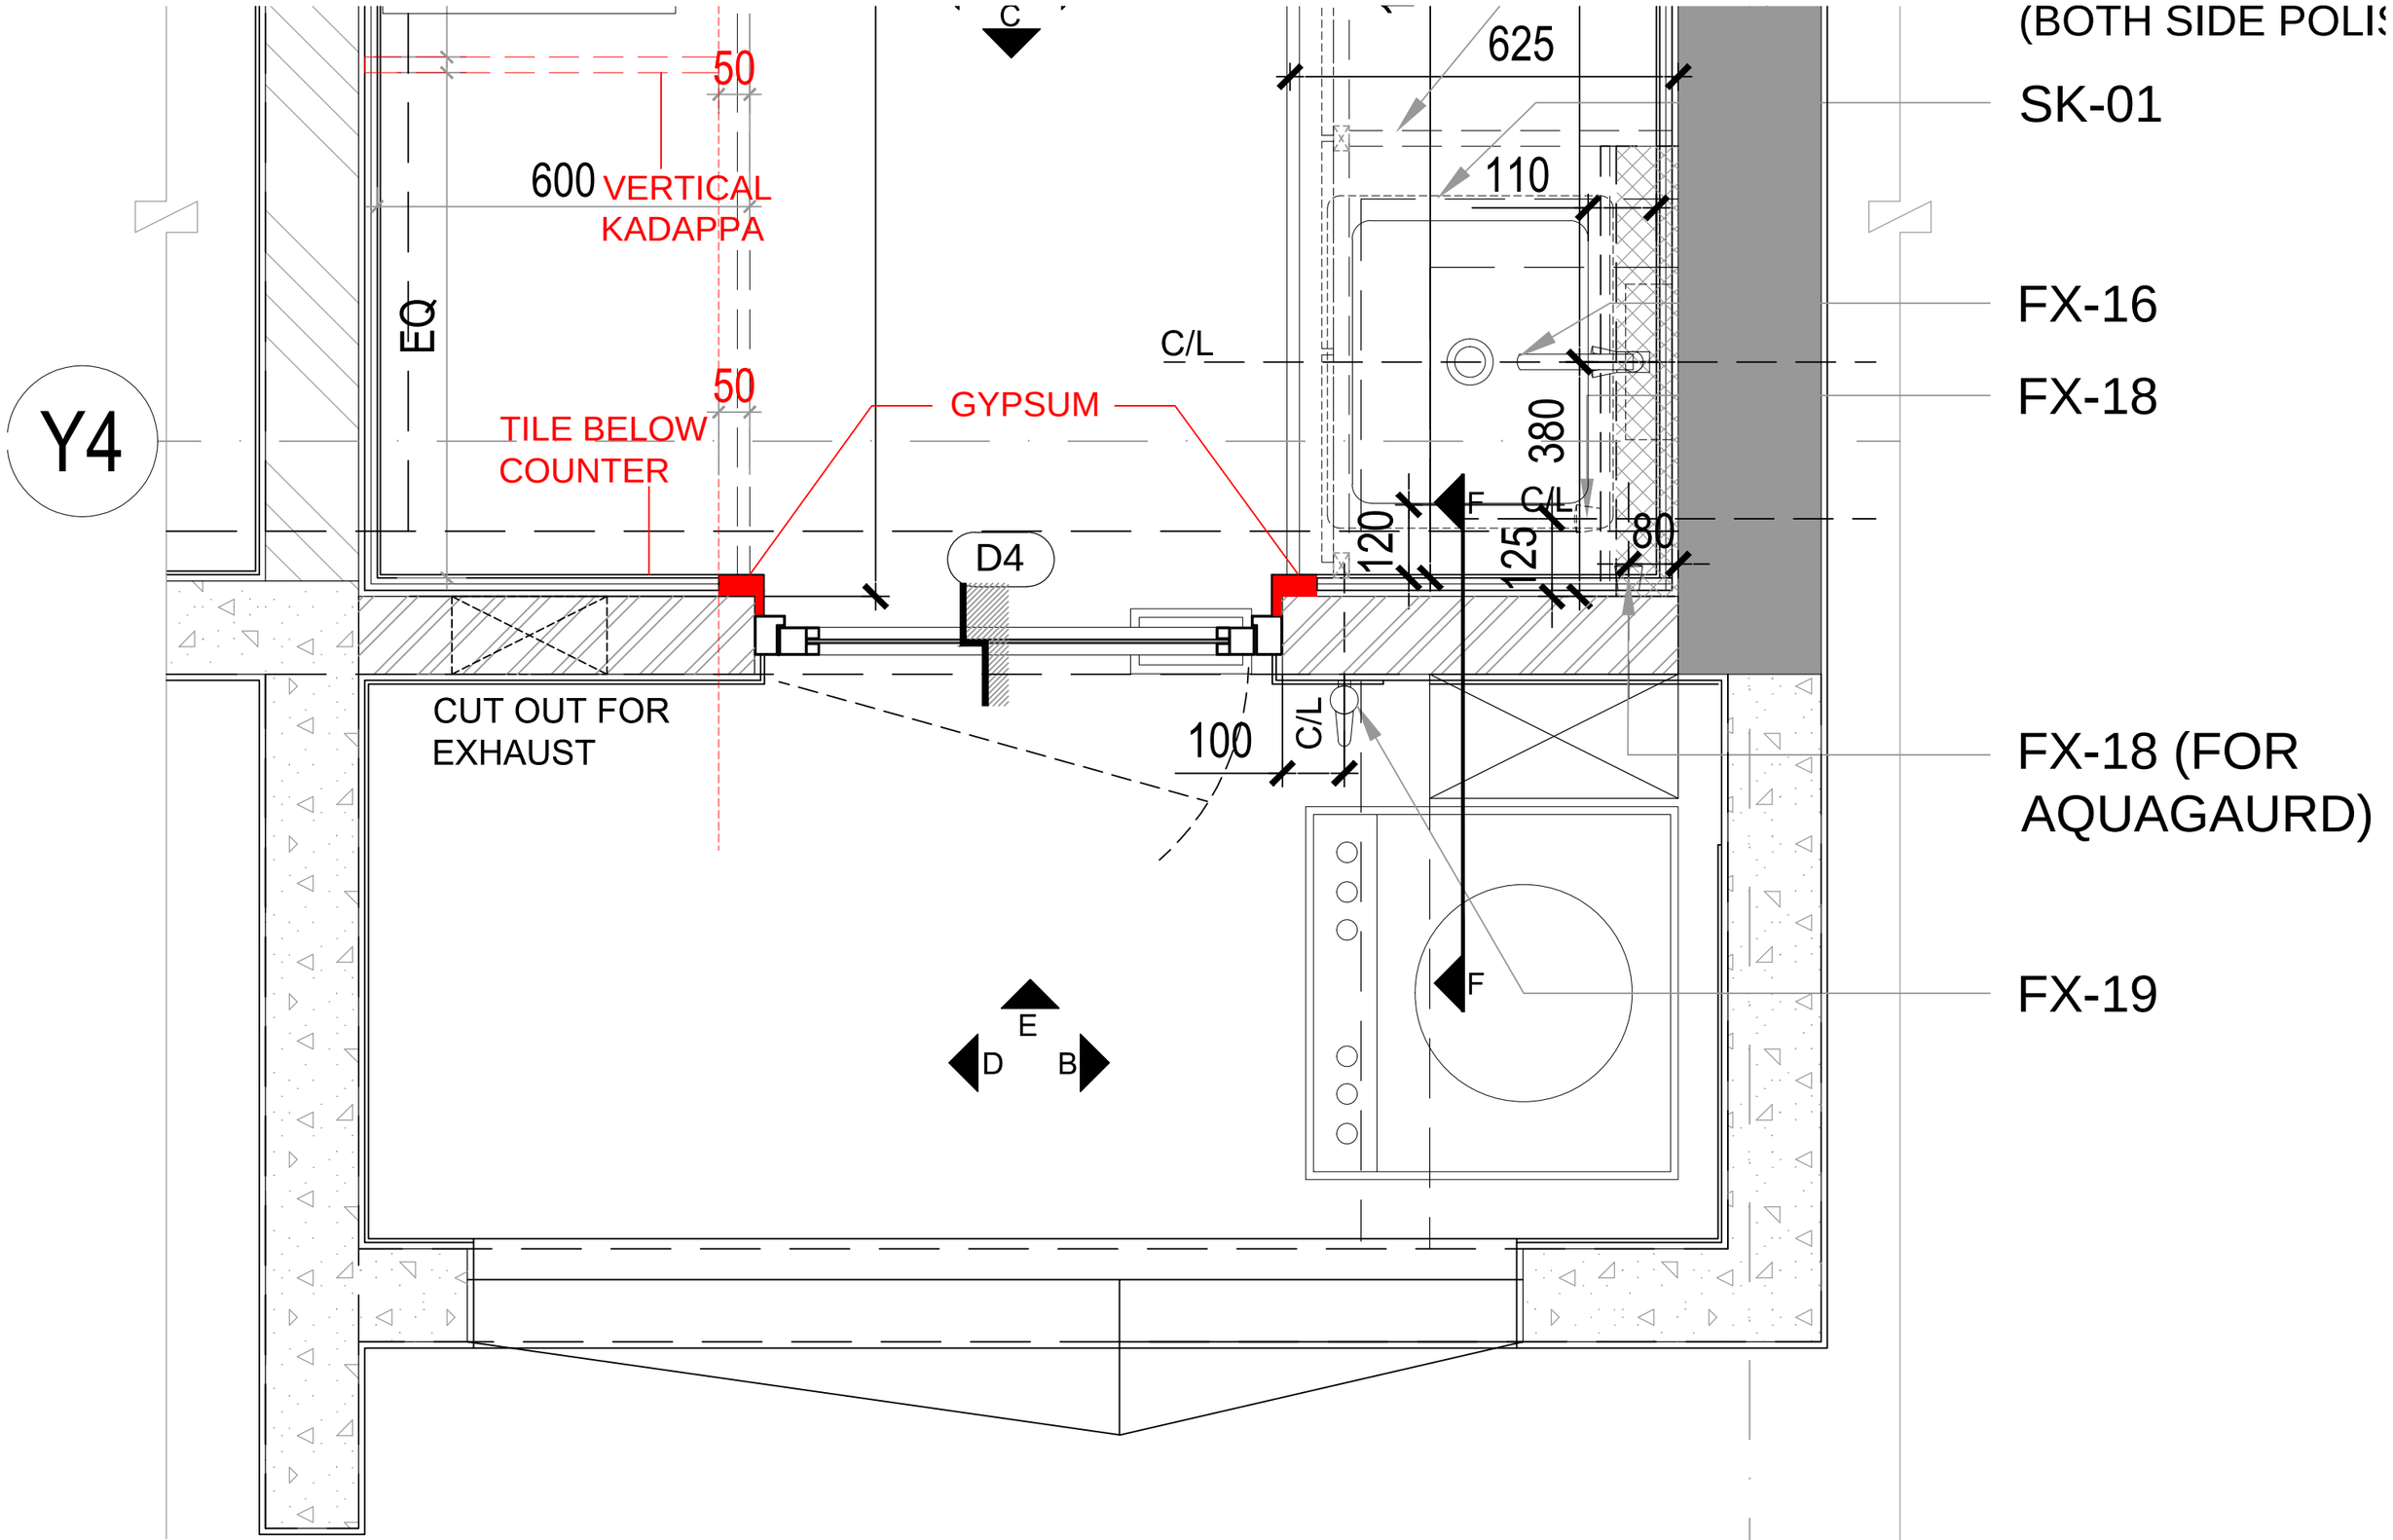

Y4
50
600
VERTICAL
KADAPPA
EQ
50
TILE BELOW
COUNTER
GYPSUM
D4
CUT OUT FOR
EXHAUST
C
E
D
B
625
110
C/L
380
120
125
80
100
C/L
F
(BOTH SIDE POLIS
SK-01
FX-16
FX-18
FX-18 (FOR
AQUAGAURD)
FX-19