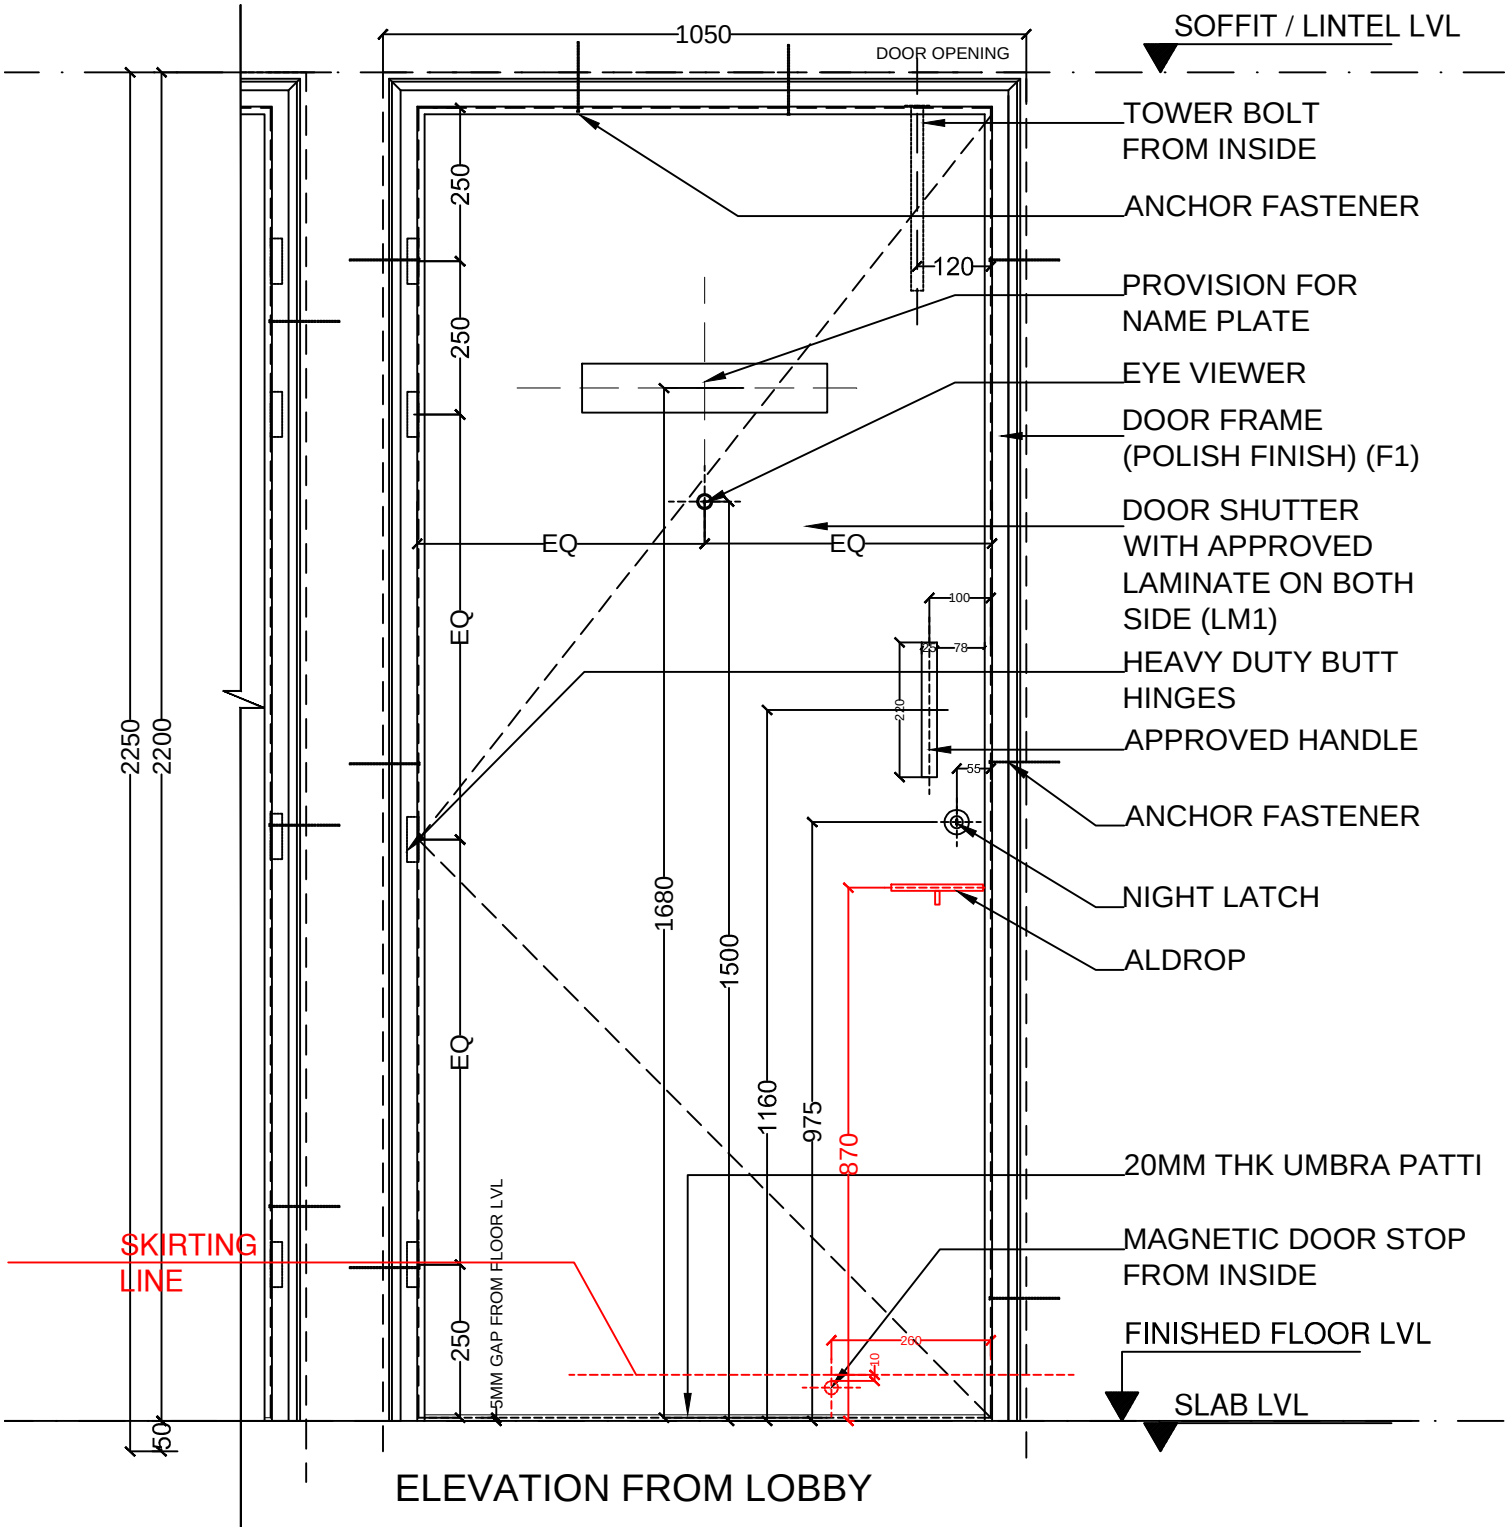


ELEVATION FROM LOBBY