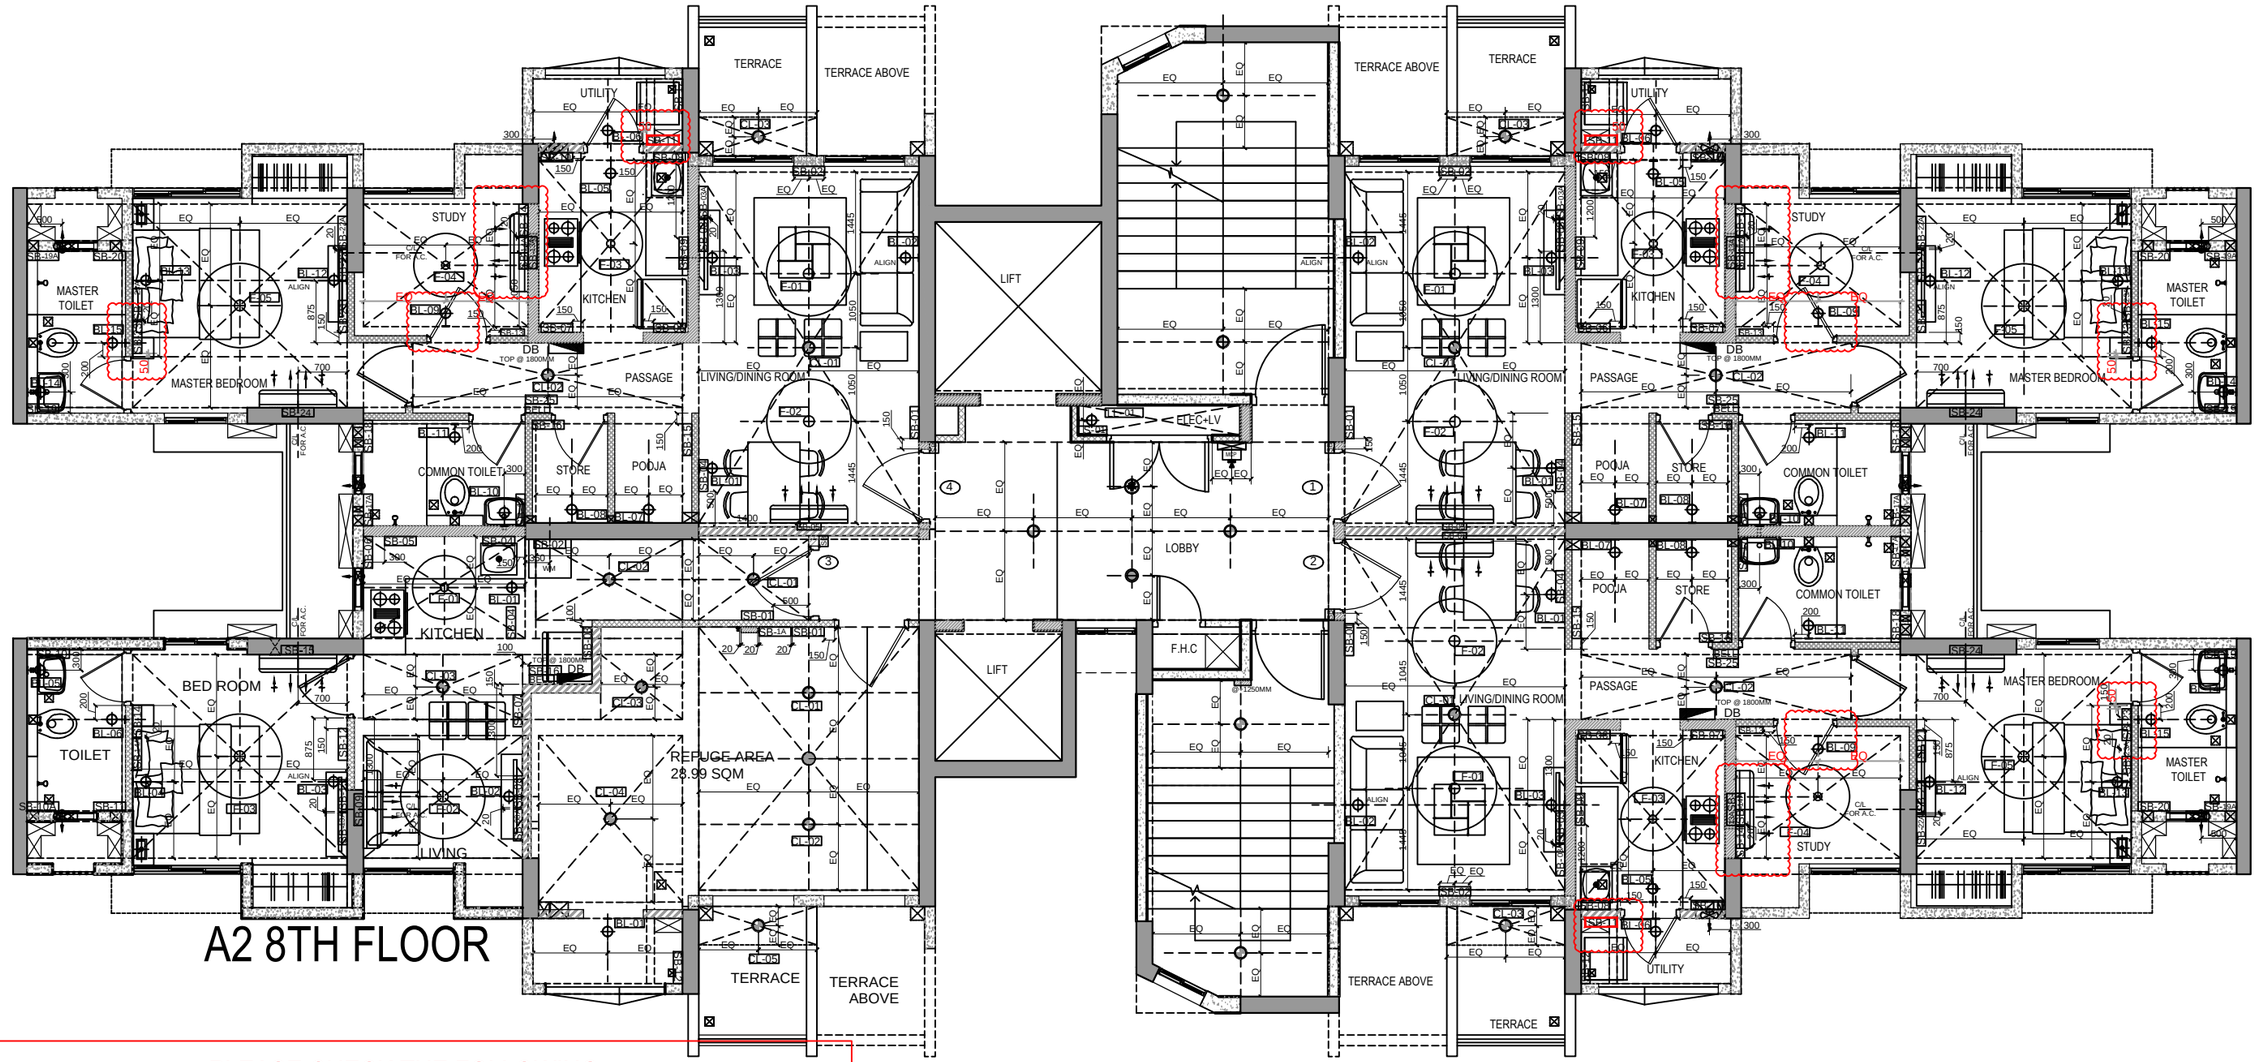


A2 8TH FLOOR

PLEASE CHECK THE FOLLOWING:

1. LOCATION OF SB-11 IN UTILITY.
2. AC LOCATION IN STUDY.
3. LOCATION OF BL 09 IN STUDY.
4. LOCATION OF SB 23 & SB 23A IN MASTER BEDROOM.

ALSO NOTE THAT THE SAME CHANGES WILL BE APPLICABLE TO CONVENTIONAL & NON CONVENTIONAL A2 BLDGS 8TH FLOOR