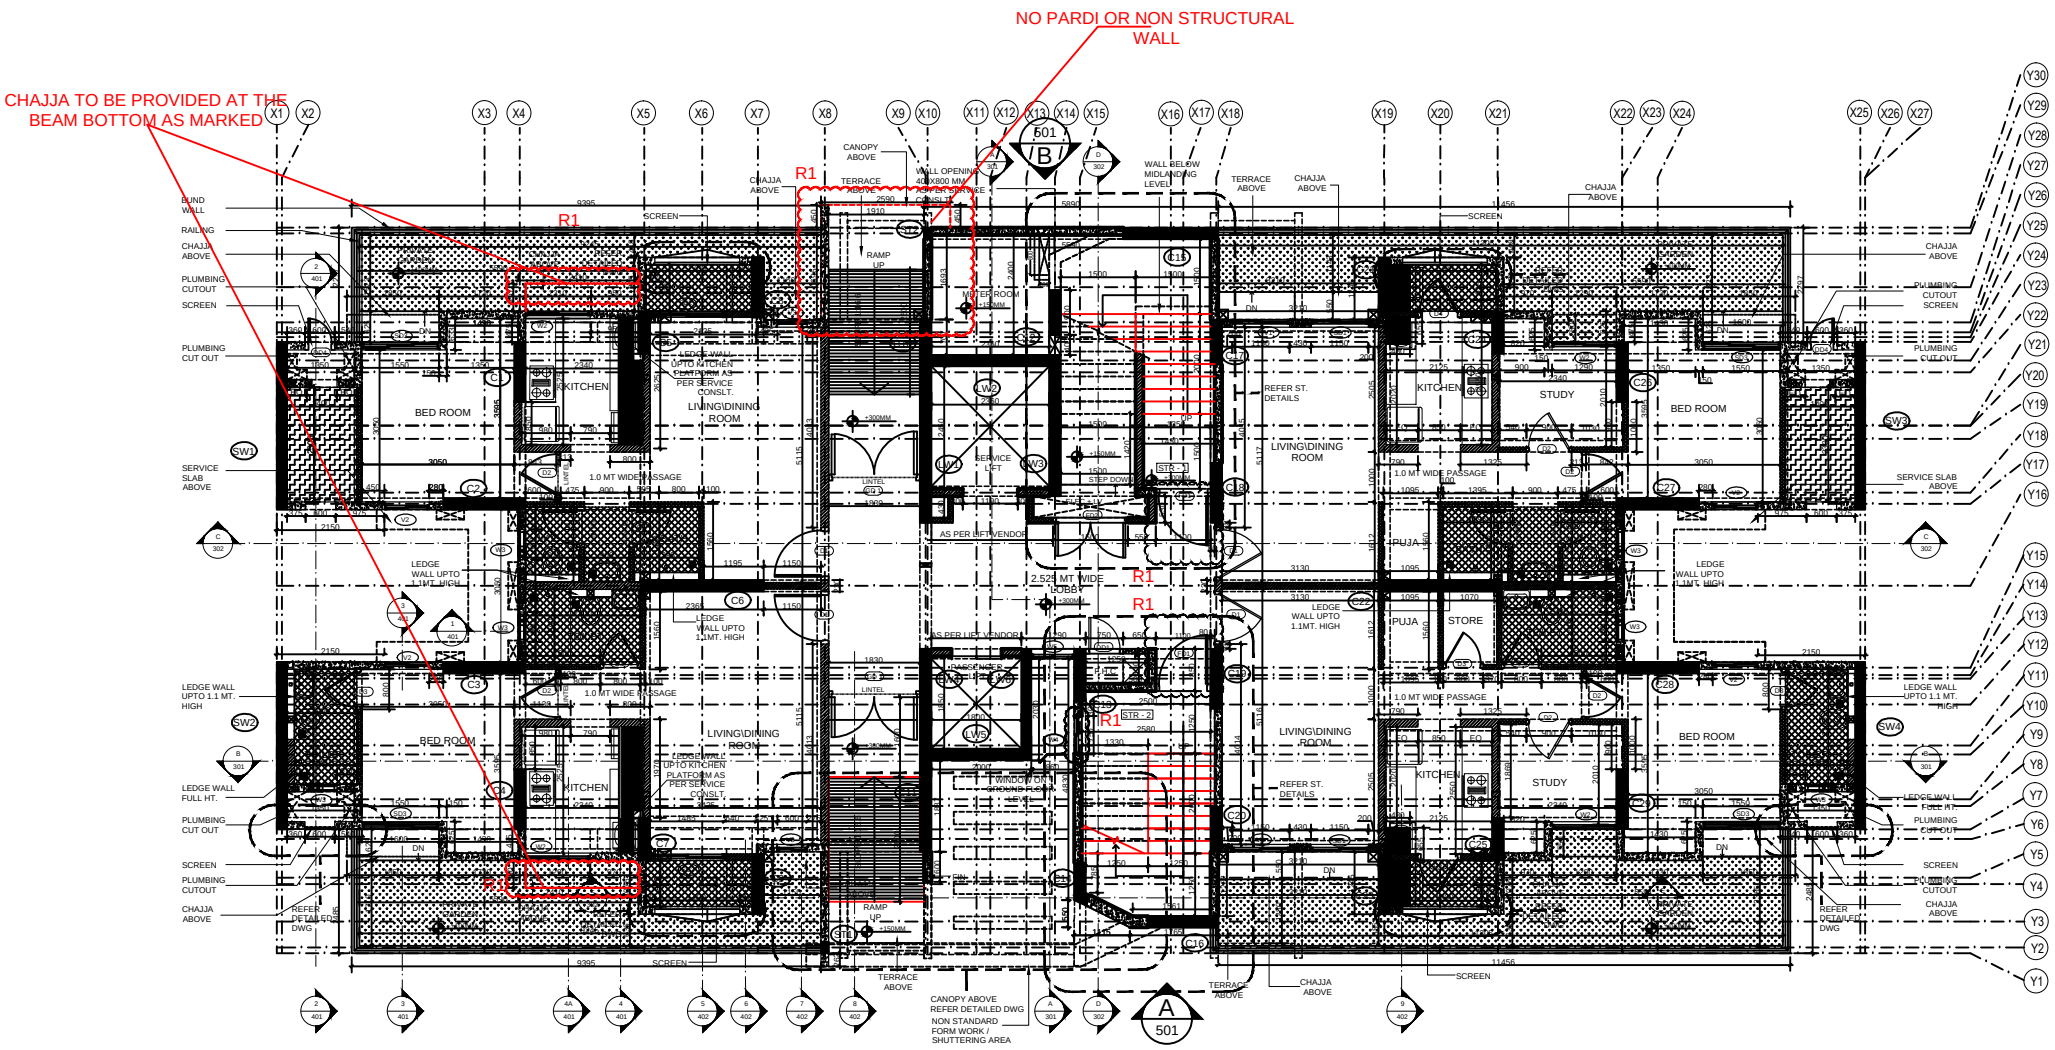

NO PARDI OR NON STRUCTURAL WALL
CHAJJA TO BE PROVIDED AT THE BEAM BOTTOM AS MARKED
R1
BED ROOM
KITCHEN
LIVING\DINING ROOM
1.0 MT WIDE PASSAGE
2.525 MT WIDE LOBBY
STUDY
PUJA
STORE
SCREEN
CHAJJA ABOVE
PLUMBING CUTOUT
SERVICE SLAB ABOVE
LEDGE WALL UPTO 1.1MT. HIGH
LEDGE WALL FULL HT.
REFER ST. DETAILS
GROUND FLOOR A2 TYPE
NON CONVENTION
09-12-2014