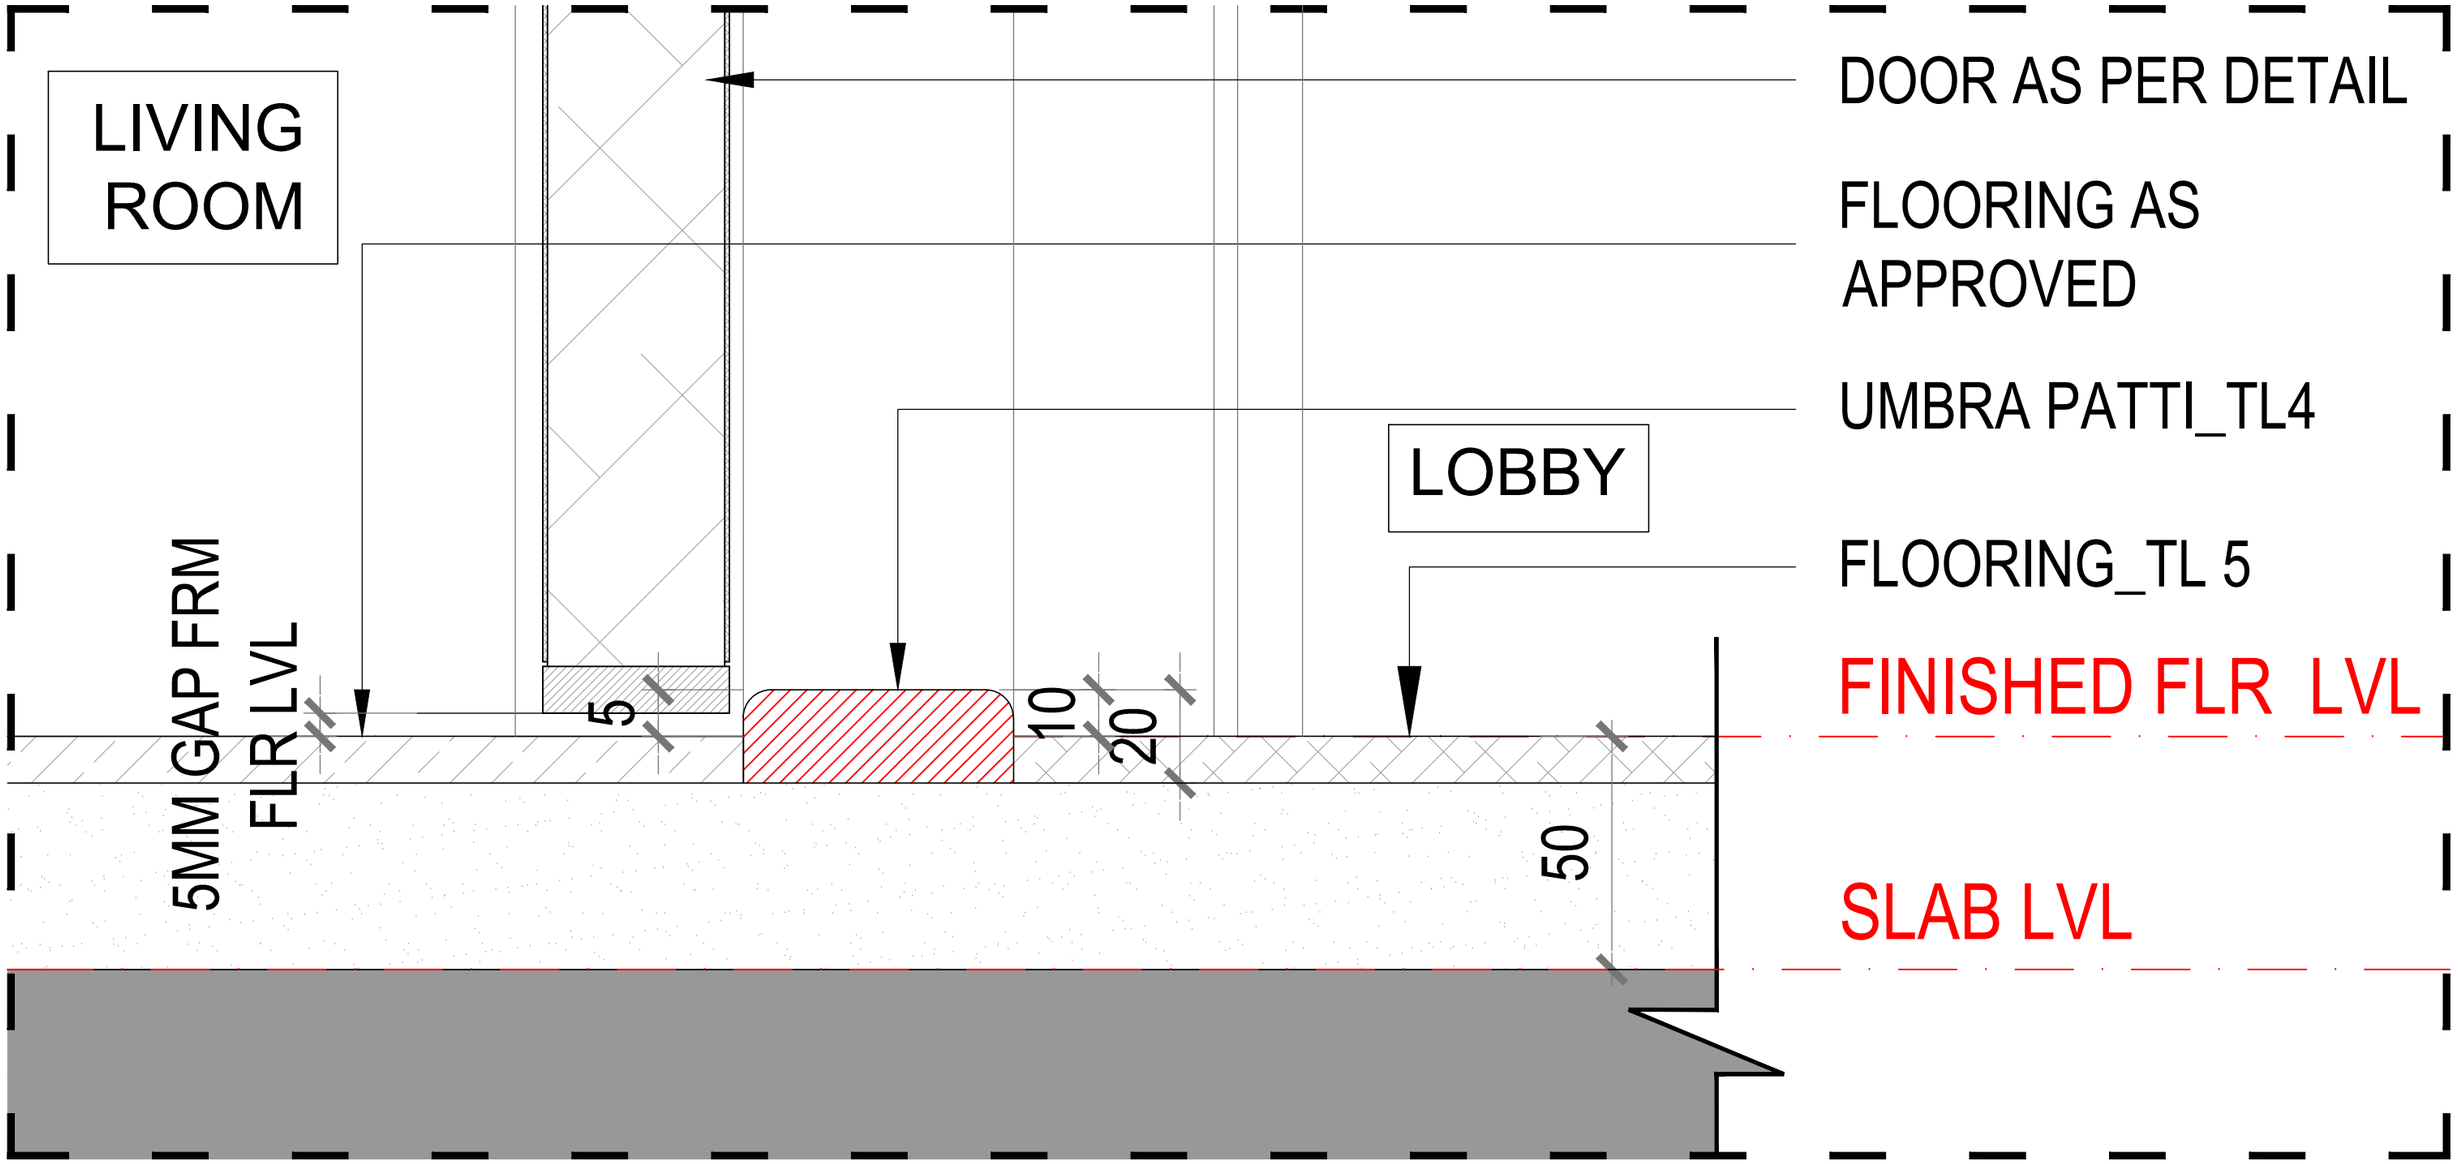

LIVING ROOM
LOBBY
DOOR AS PER DETAIL
FLOORING AS APPROVED
UMBRA PATTI_TL4
FLOORING_TL 5
FINISHED FLR LVL
SLAB LVL
5MM GAP FRM FLR LVL
5
10
20
50