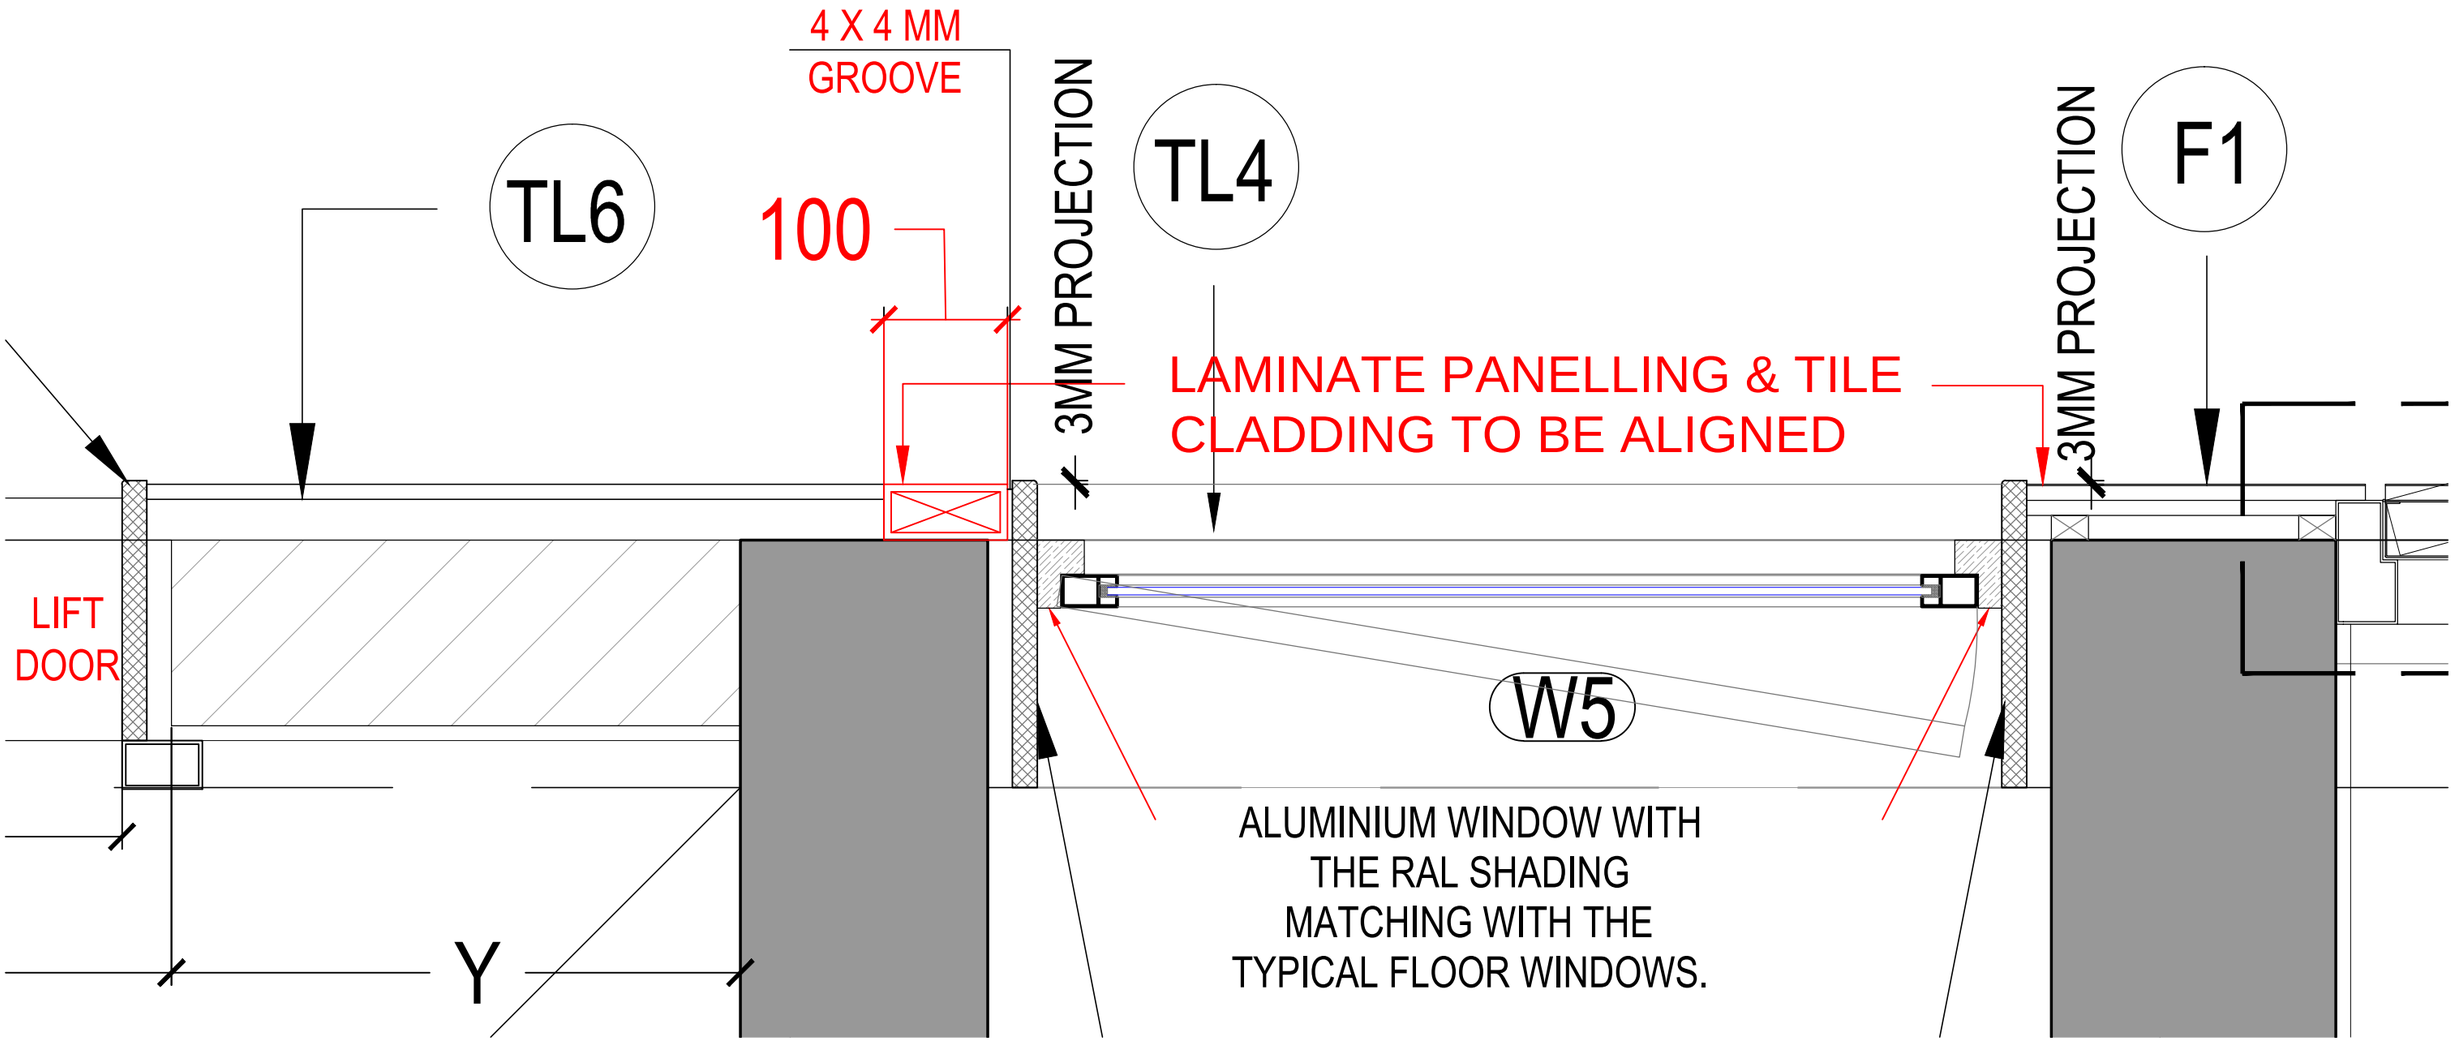

4 X 4 MM
GROOVE
100
TL6
3MM PROJECTION
TL4
LAMINATE PANELLING & TILE
CLADDING TO BE ALIGNED
3MM PROJECTION
F1
LIFT
DOOR
W5
ALUMINIUM WINDOW WITH
THE RAL SHADING
MATCHING WITH THE
TYPICAL FLOOR WINDOWS.
Y