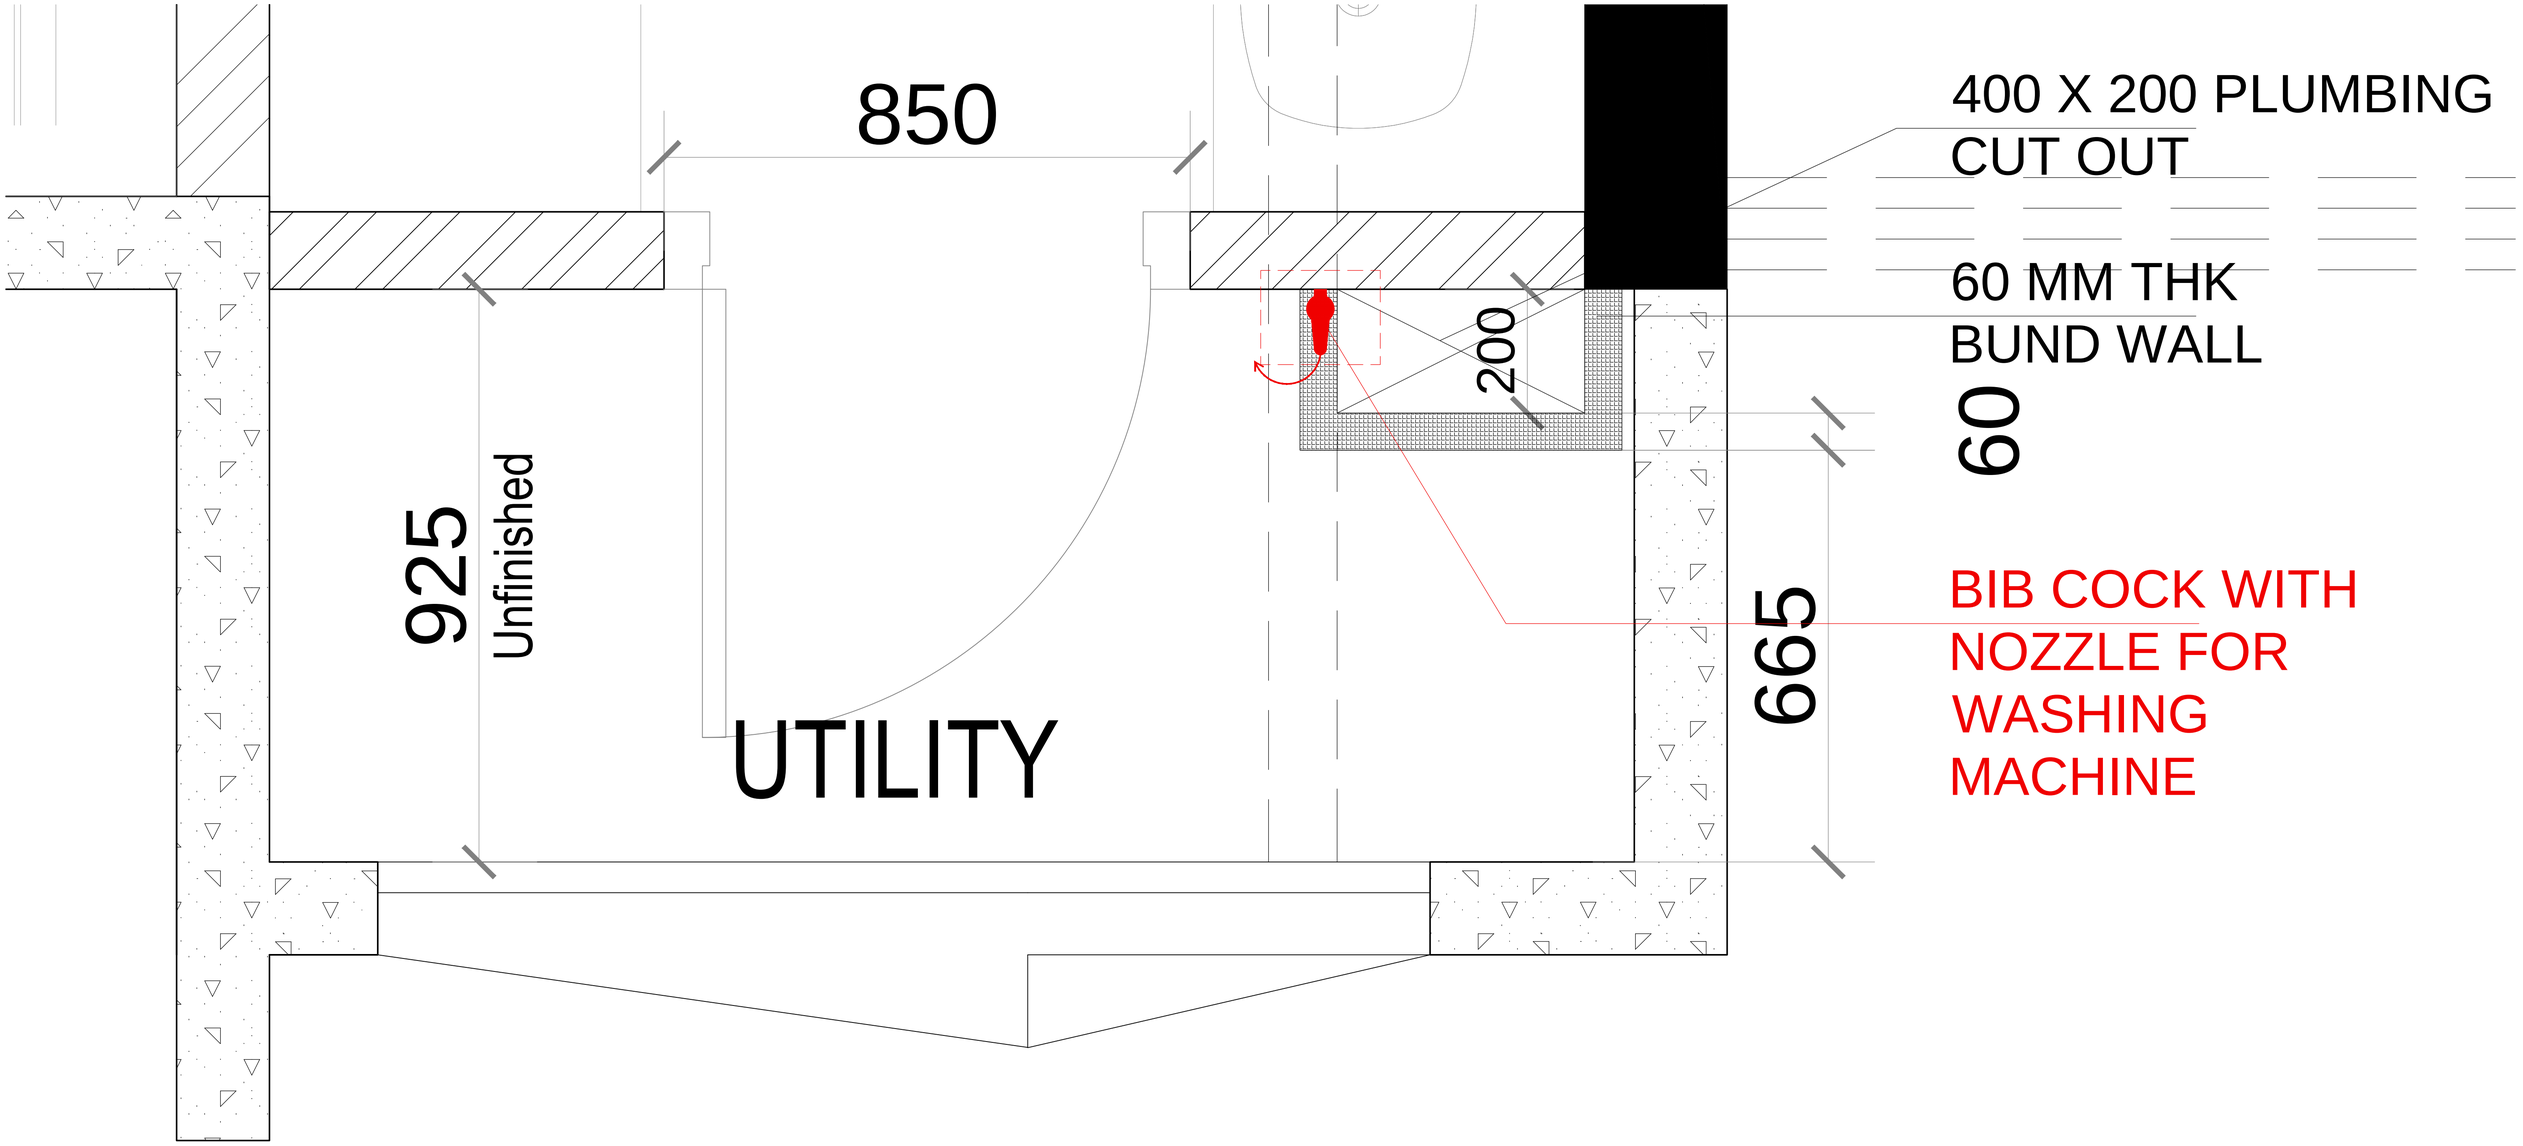

850
925
Unfinished
UTILITY
200
400 X 200 PLUMBING
CUT OUT
60 MM THK
BUND WALL
60
665
BIB COCK WITH
NOZZLE FOR
WASHING
MACHINE