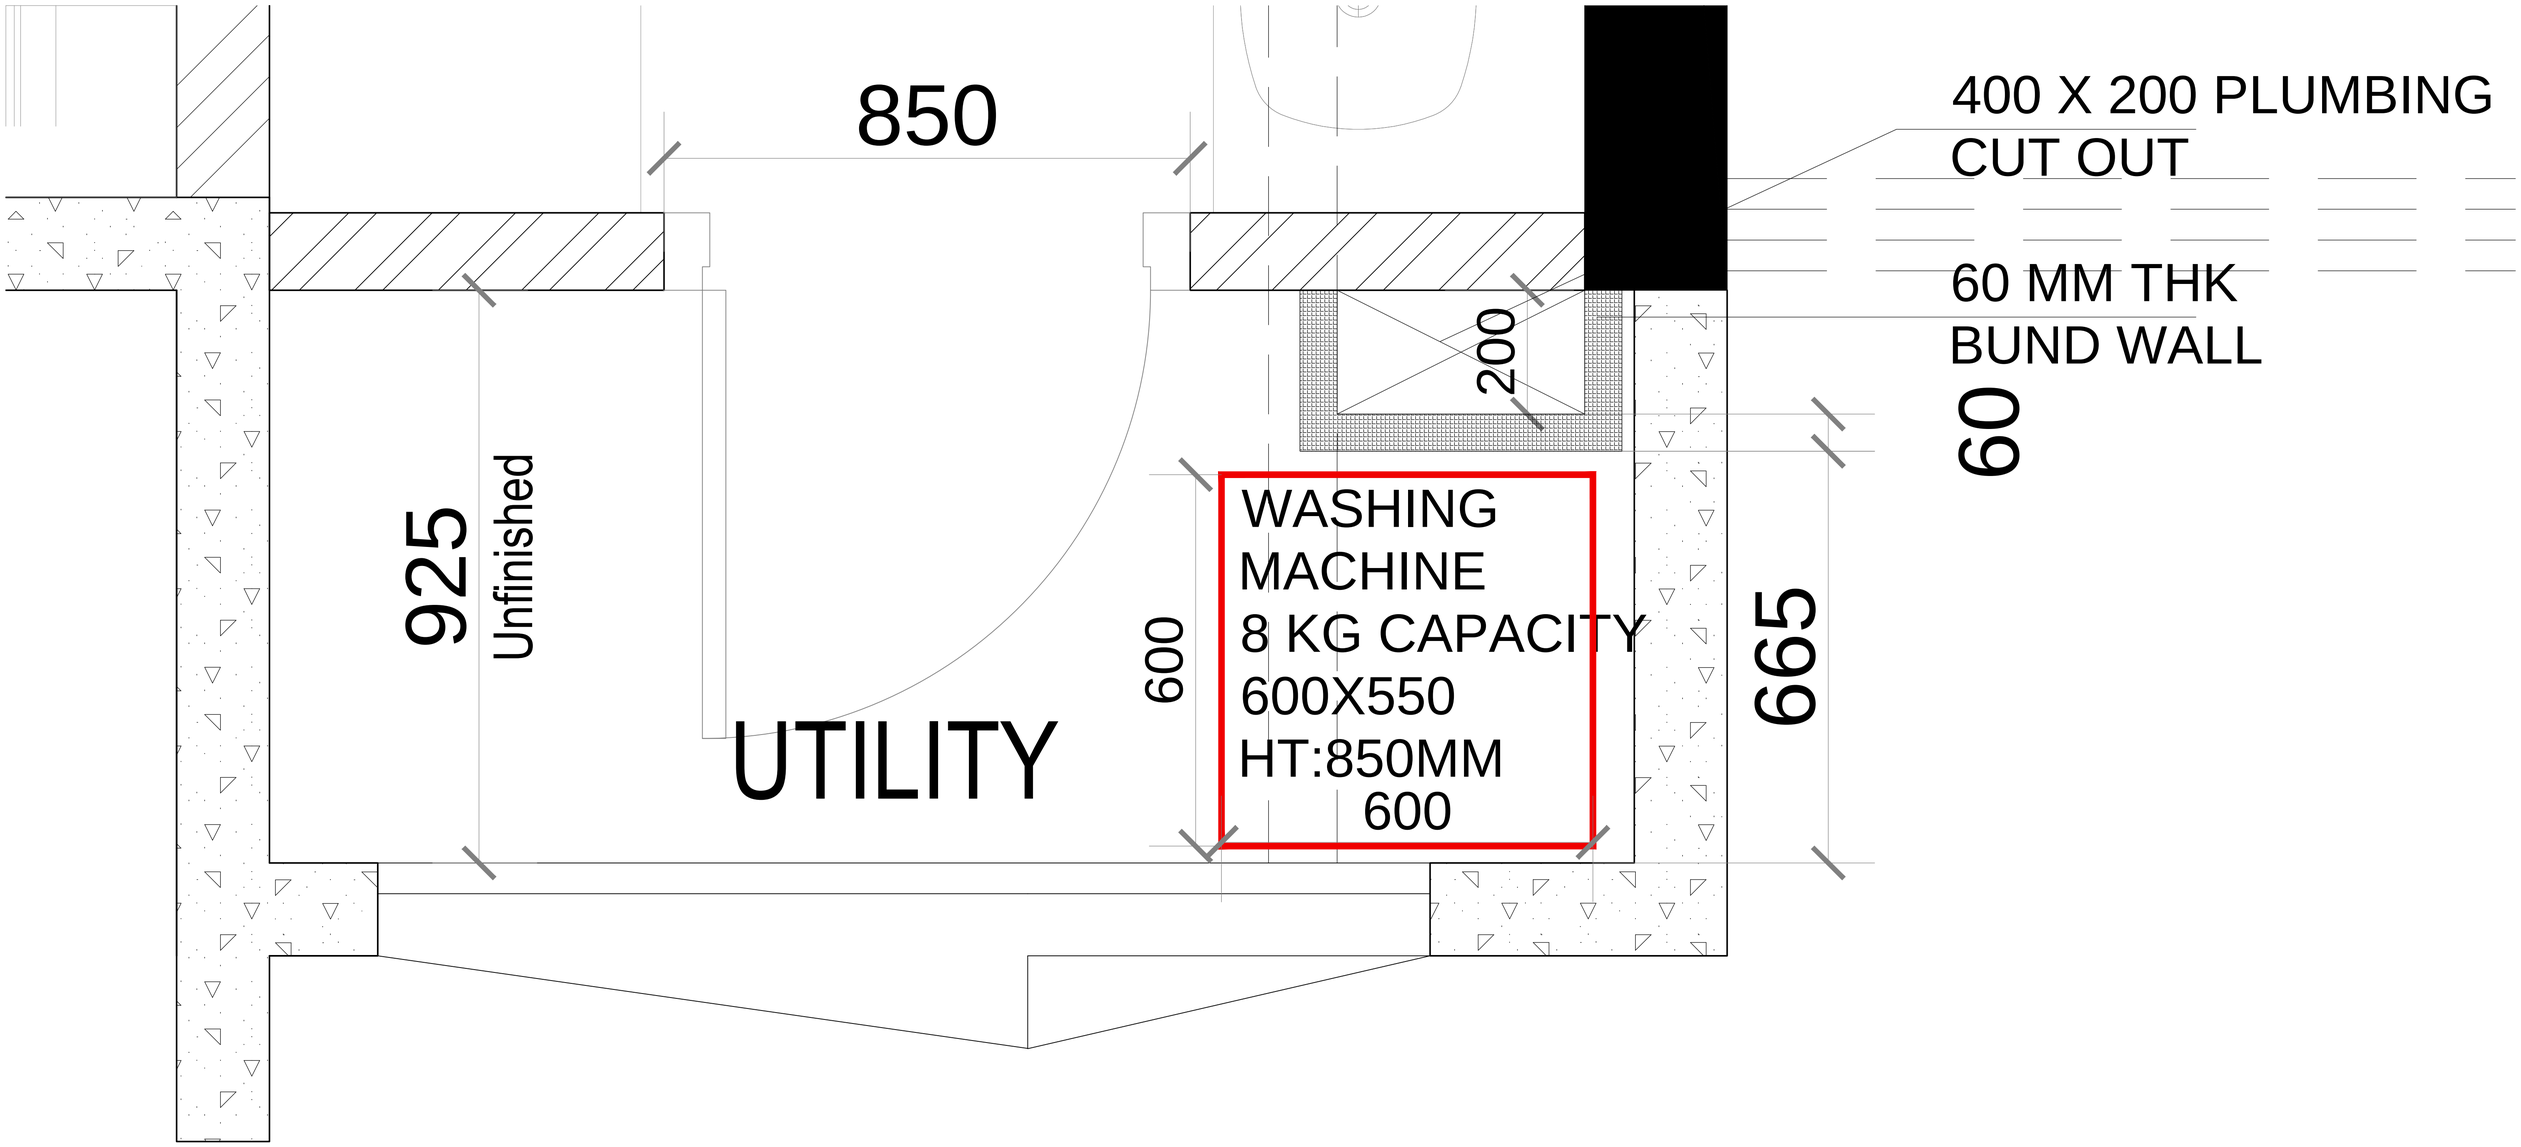

850
400 X 200 PLUMBING
CUT OUT
60 MM THK
BUND WALL
60
200
WASHING
MACHINE
8 KG CAPACITY
600X550
HT:850MM
600
600
925
Unfinished
UTILITY
665