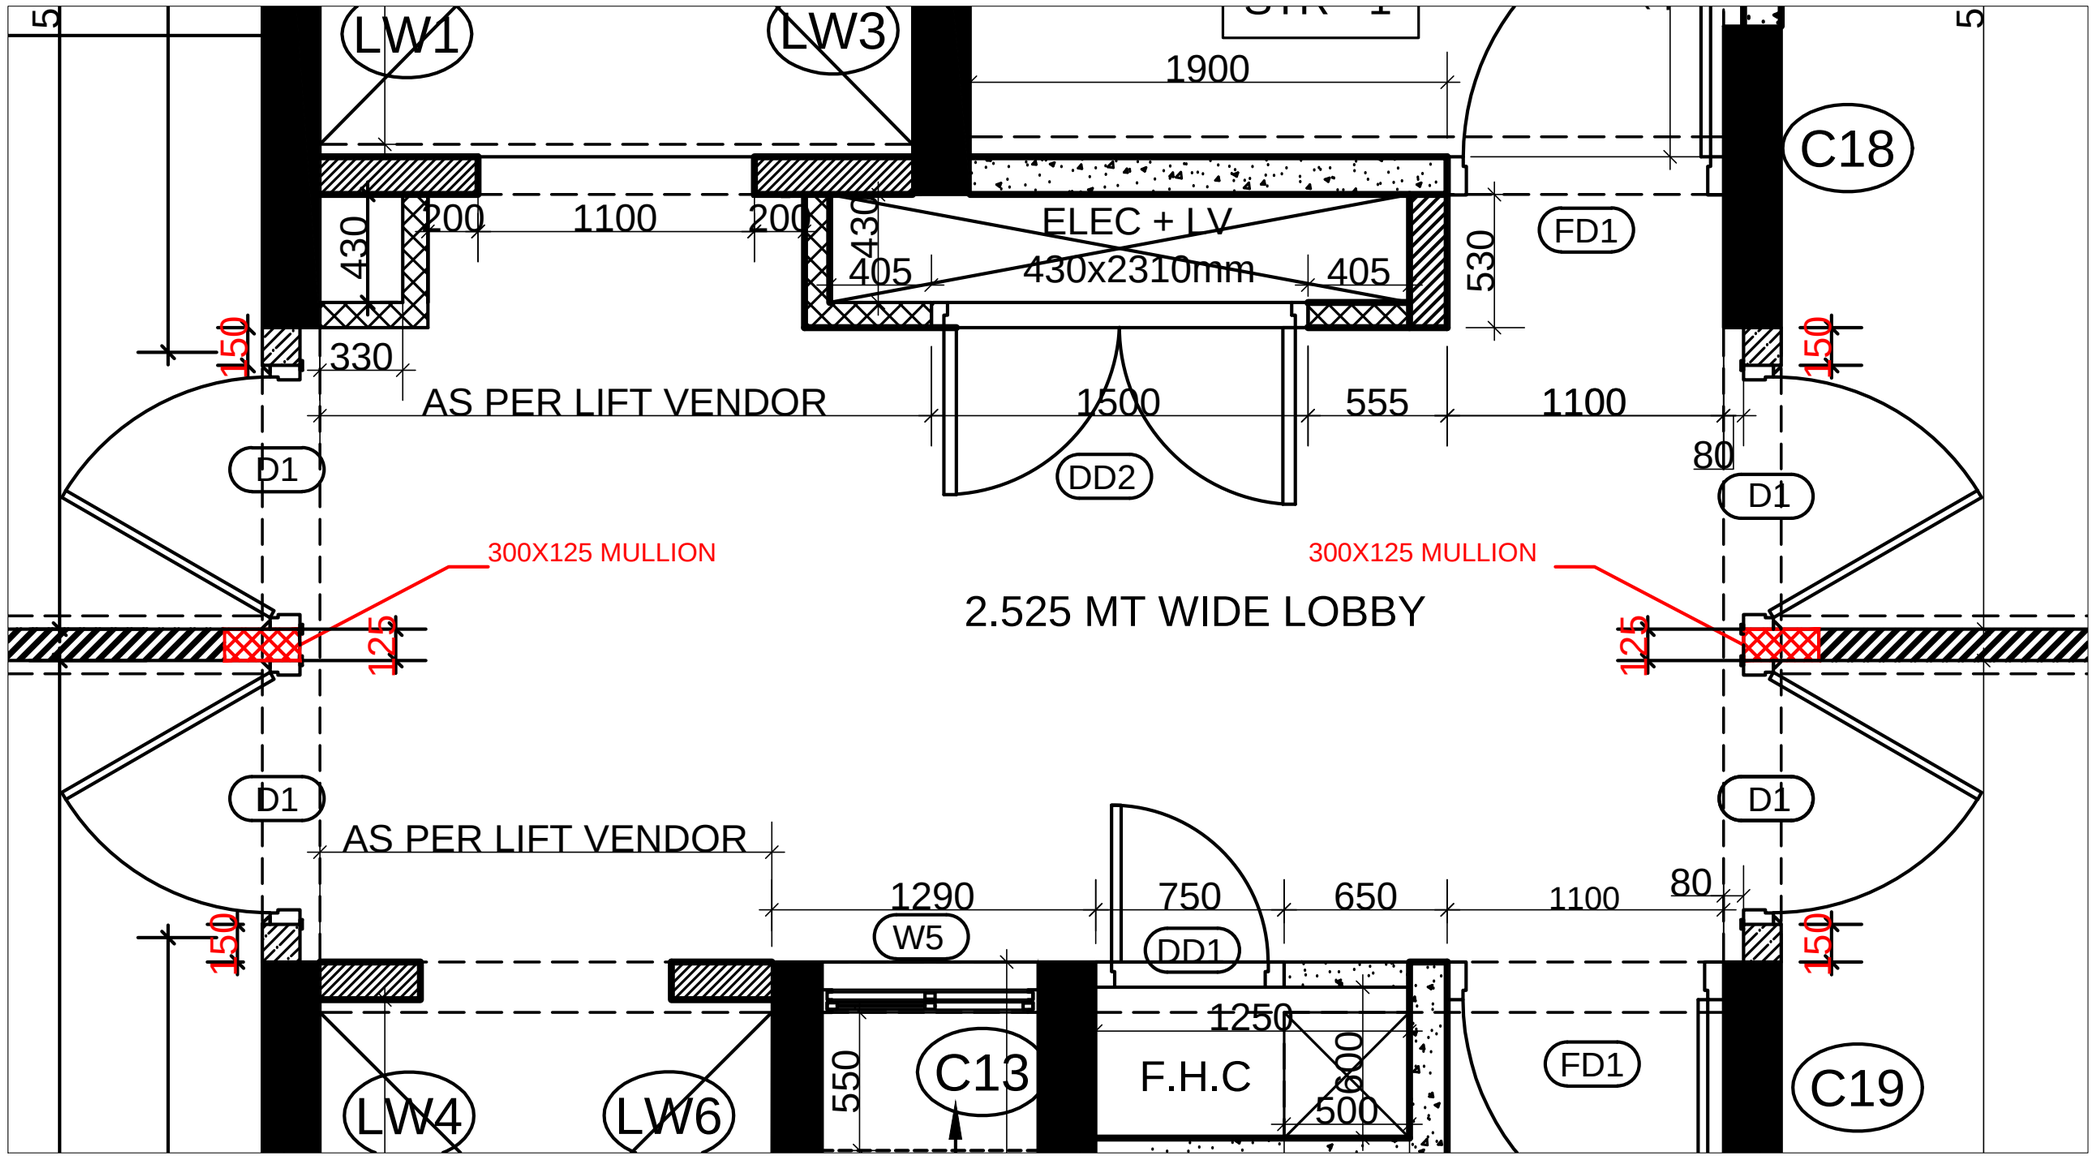


A2 TYPE ENTRANCE DOOR BLOCK WORK & MULLION

A2 NON CONVENTIONALTYPICAL FLOOR