
PRODUCED BY AN AUTODESK EDUCATIONAL PRODUCT

R9
19-08-2013

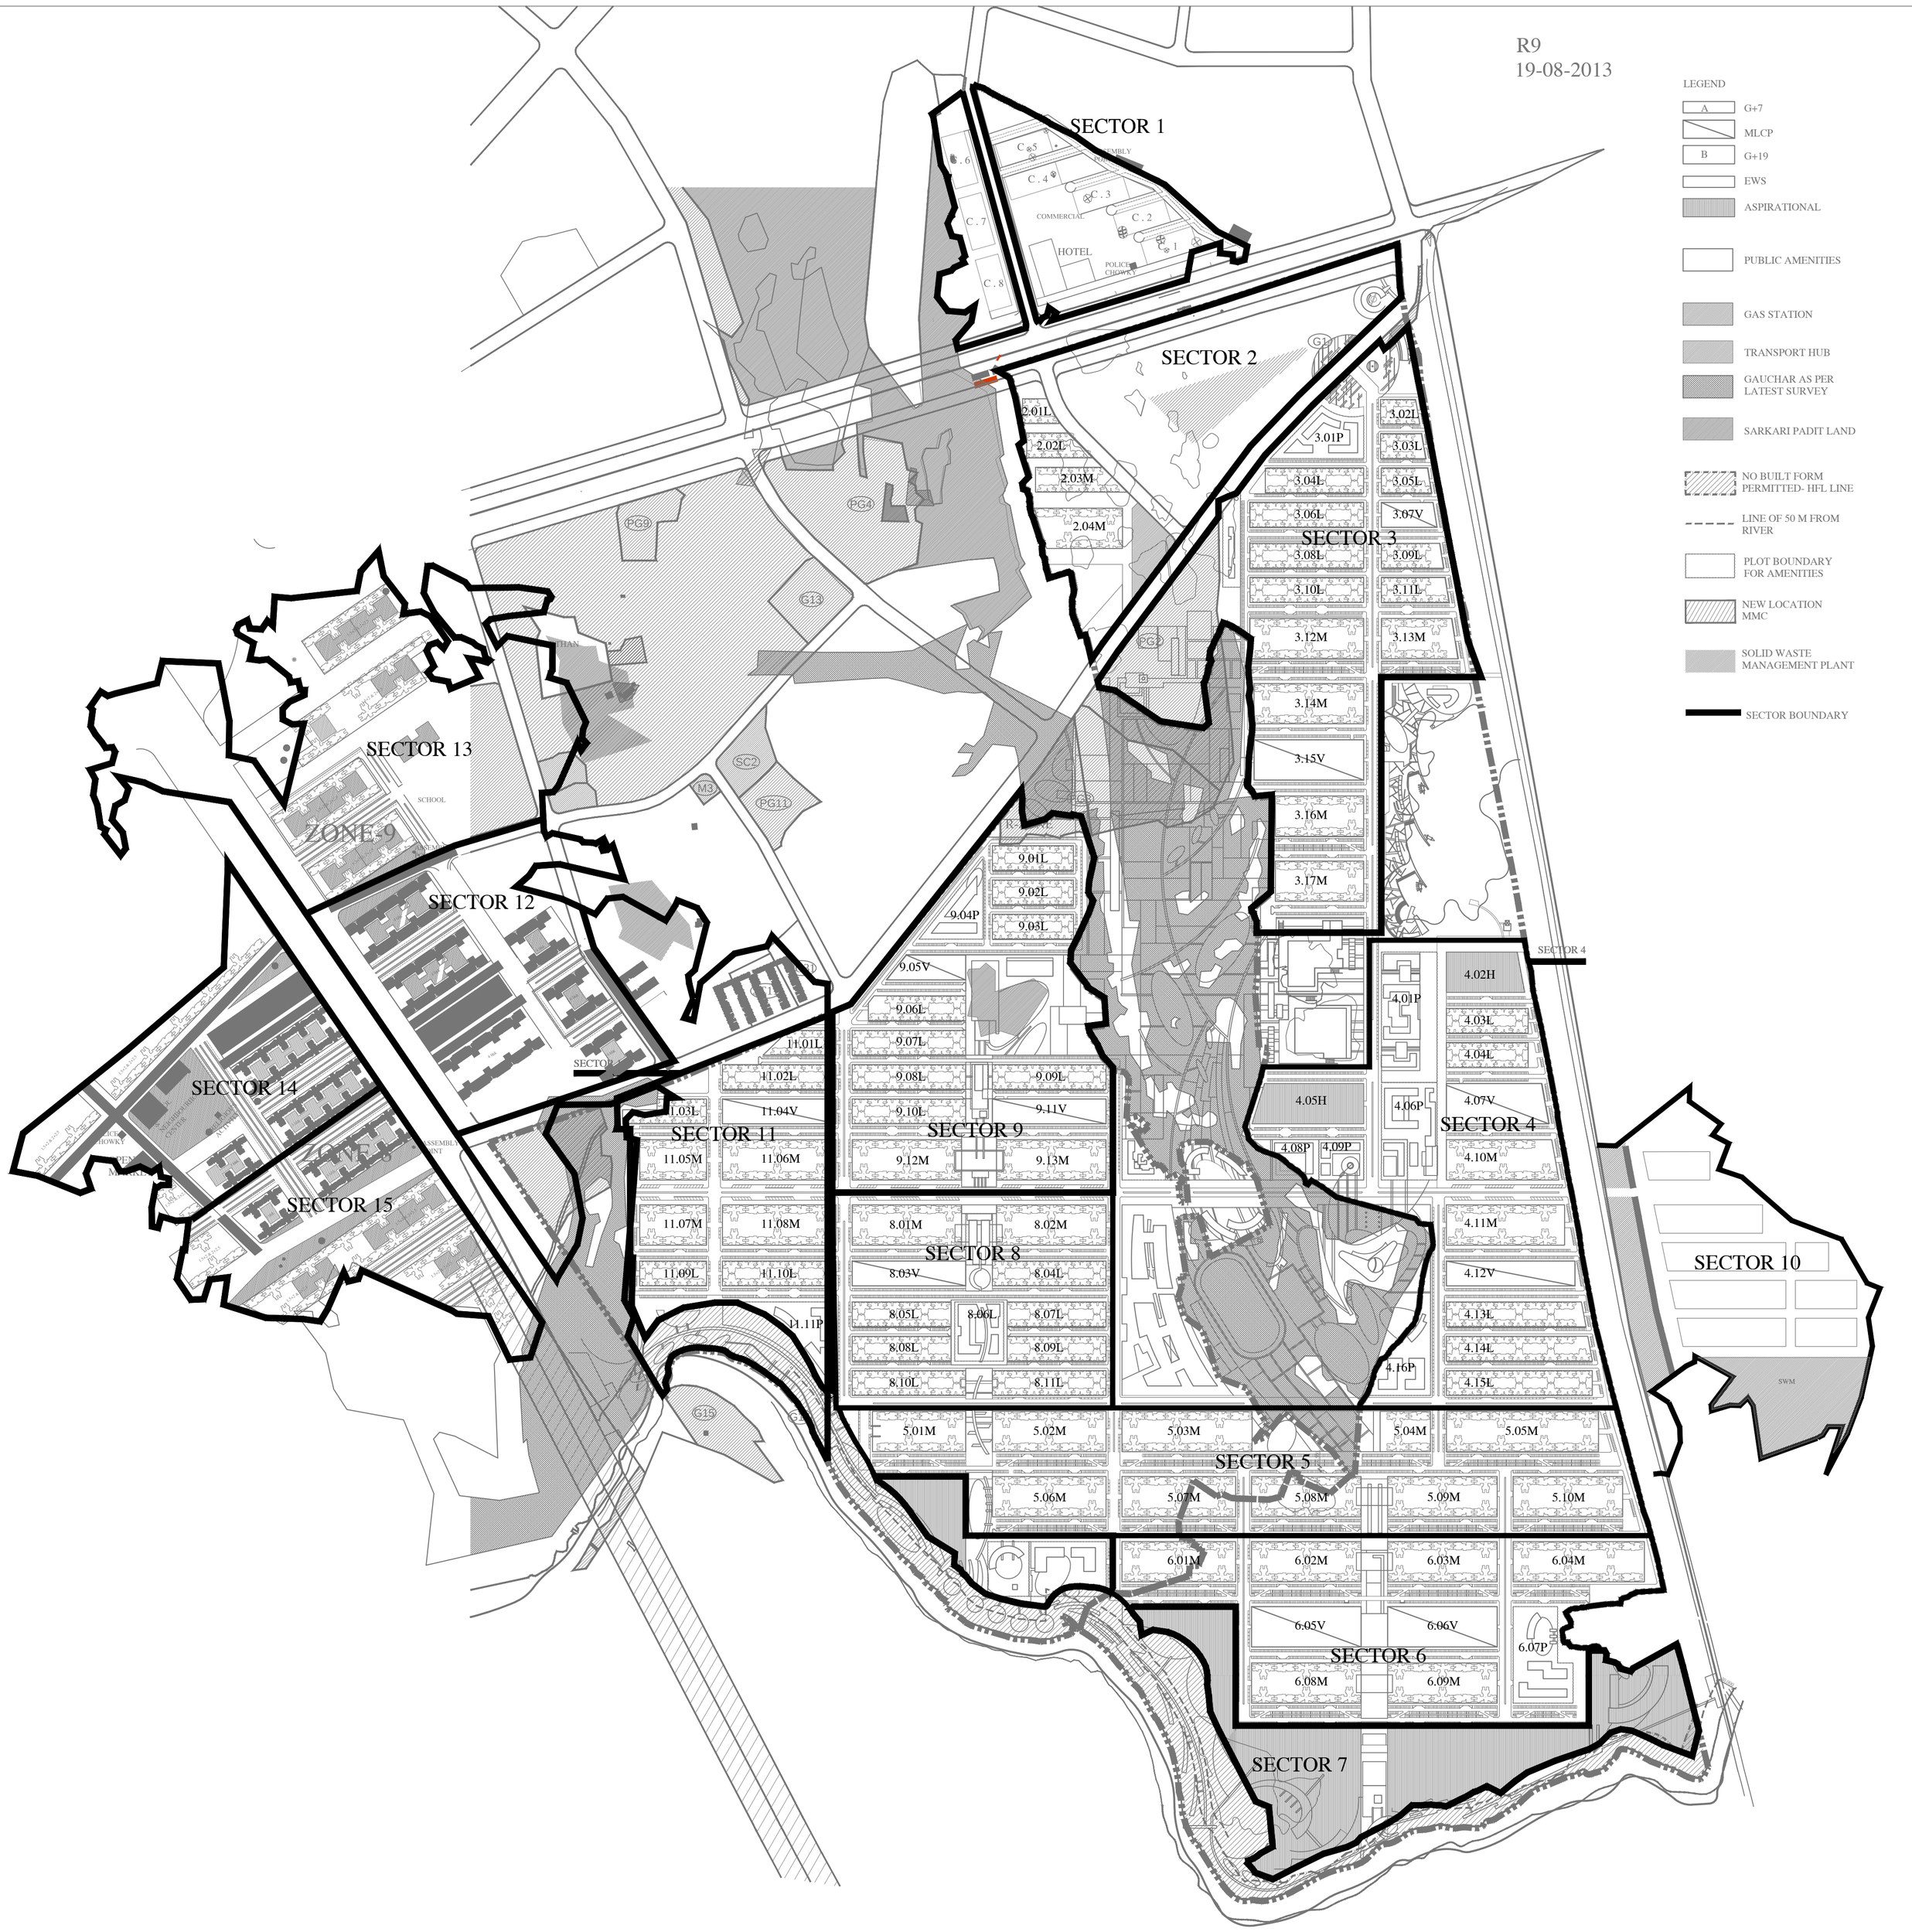

LEGEND

- A — G+7
- MLCP
- B — G+19
- EWS
- ASPIRATIONAL
- PUBLIC AMENITIES
- GAS STATION
- TRANSPORT HUB
- GAUCHAR AS PER LATEST SURVEY
- SARKARI PADIT LAND
- NO BUILT FORM PERMITTED- HFL LINE
- LINE OF 50 M FROM RIVER
- PLOT BOUNDARY FOR AMENITIES
- NEW LOCATION MMC
- SOLID WASTE MANAGEMENT PLANT
- SECTOR BOUNDARY

PALAVA, MUMBAI

SCALE- 1:4000

TITLE
WORKING MASTER PLAN
FOR DISCUSSION

DATE: 17-08-13

PRABHAKAR BHAGWAT

M/S Prabhakar B Bhagwat, Landscape Architects ■ Environmental Planners.
901 Panchtirth, Opp. Aristroville, Satellite Road, Ahmedabad 380 015.
Telefax : (079) 2692 3054, 2692 0554. E-mail: landscapeindia@usa.net

PRODUCED BY AN AUTODESK EDUCATIONAL PRODUCT

PRODUCED BY AN AUTODESK EDUCATIONAL PRODUCT