
4/CORE BUILDING - TYPICAL FLOOR PLAN
1(1 BHK) + 1(1.5 BHK) TYPOLOGY
SECTOR 1

G+7
NO. OF BUILDINGS = 46

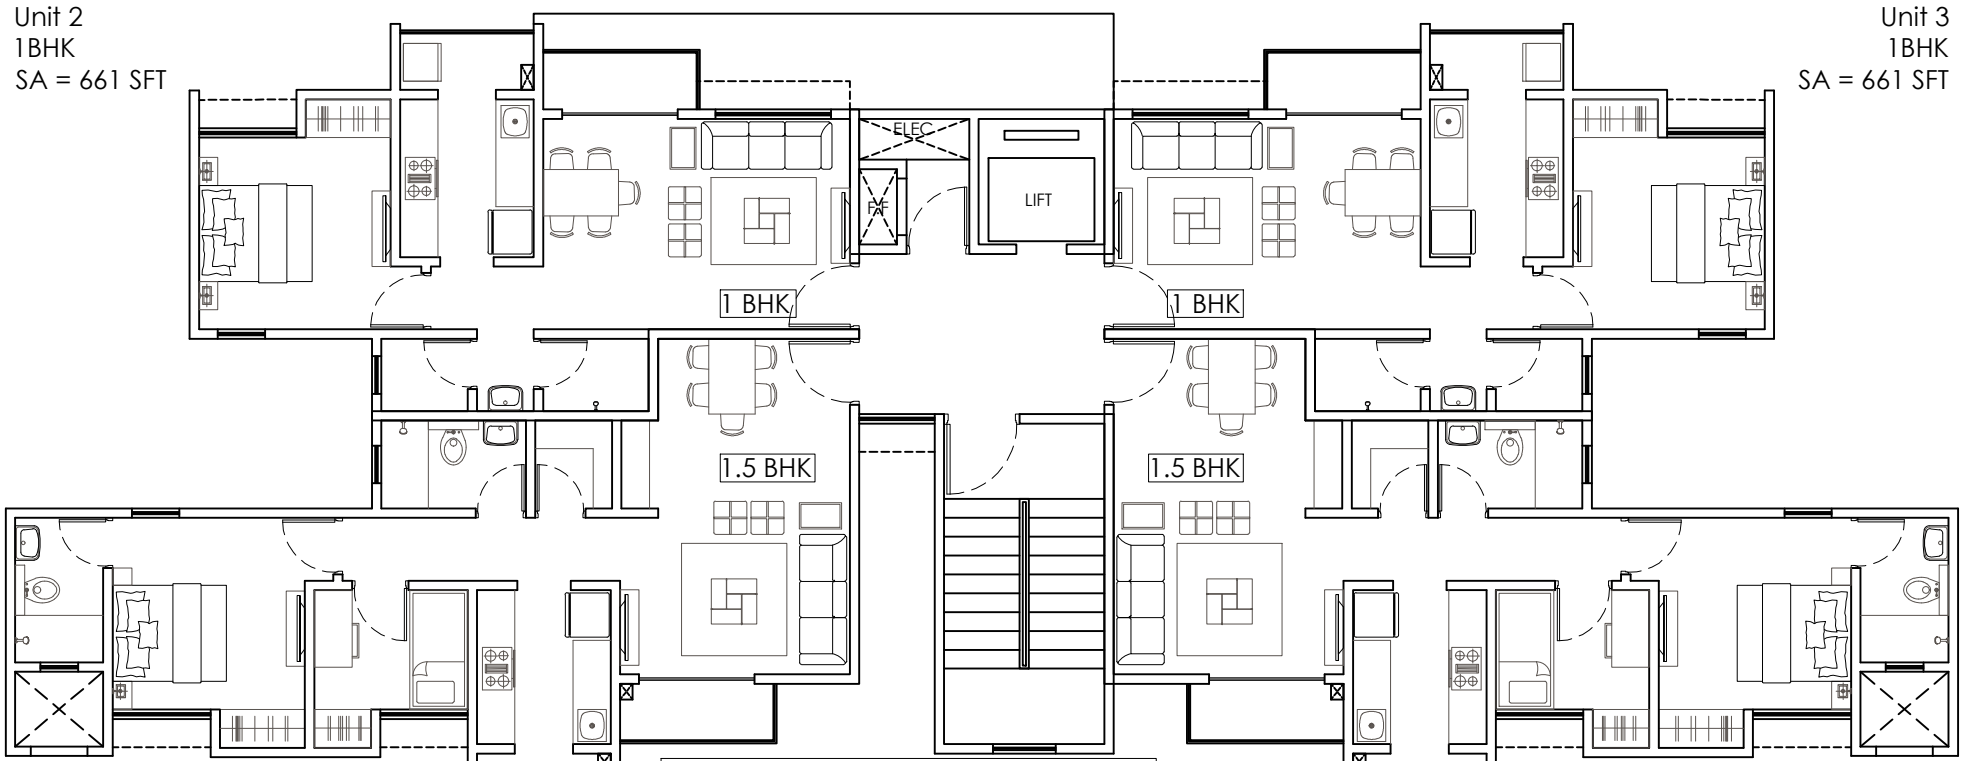

8 STOREY
4/CORE

FLOOR AREA
SA = 3054 SFT.
BUA = 2822 SFT.
EFFICIENCY = 1.082

SALEABLE AREA / BLDG
= 22,909 SFT.= 2,128 SQM