
6/CORE BUILDING - TYPICAL FLOOR PLAN
ALL 1 BHK TYPOLOGY
SECTOR 1

G+7
NO. OF BUILDINGS = 59

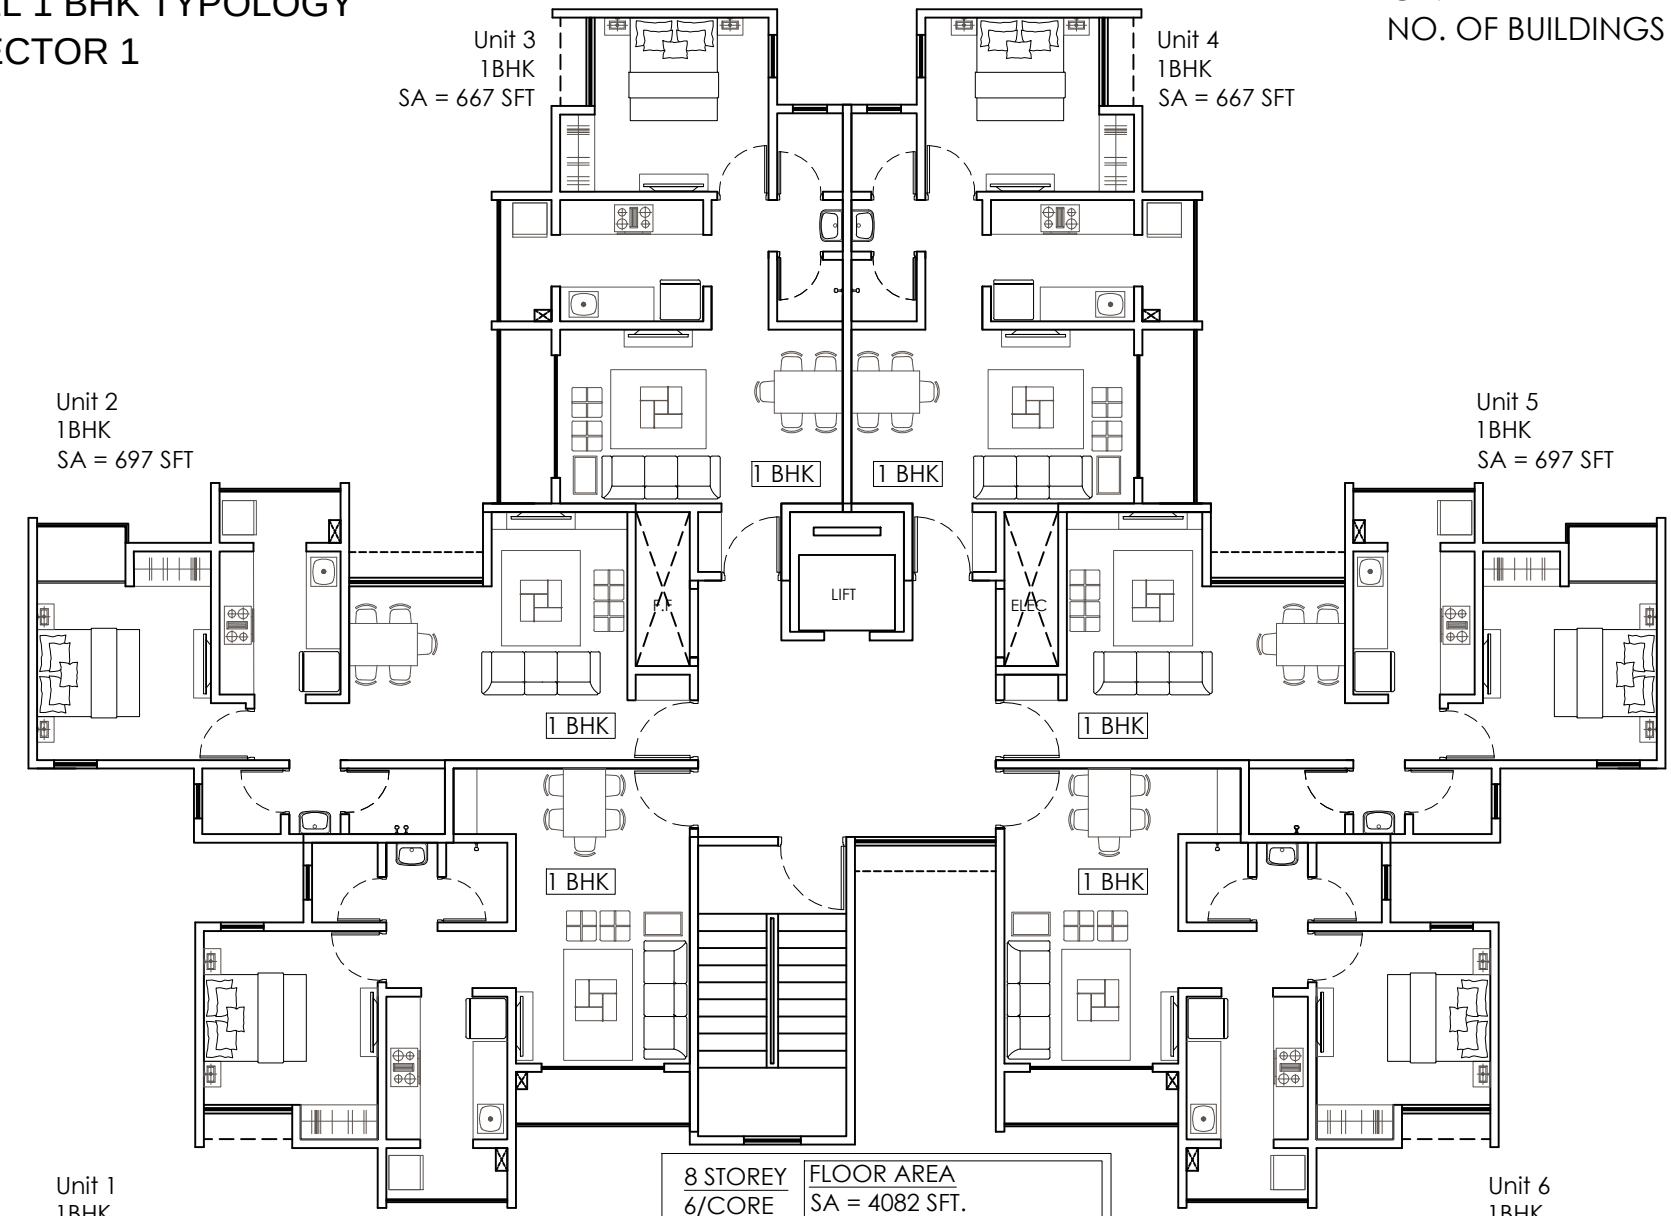

8 STOREY
6/CORE

FLOOR AREA
SA = 4082 SFT.
BUA = 3742 SFT.
EFFICIENCY = 1.090

SALEABLE AREA / BLDG
= 30,613 SFT.= 2,844 SQM