
**GROUND FLOOR PLAN**
**2(2 BHK ) + 2(2.5 BHK) TYPOLOGY**
**SECTOR 1**

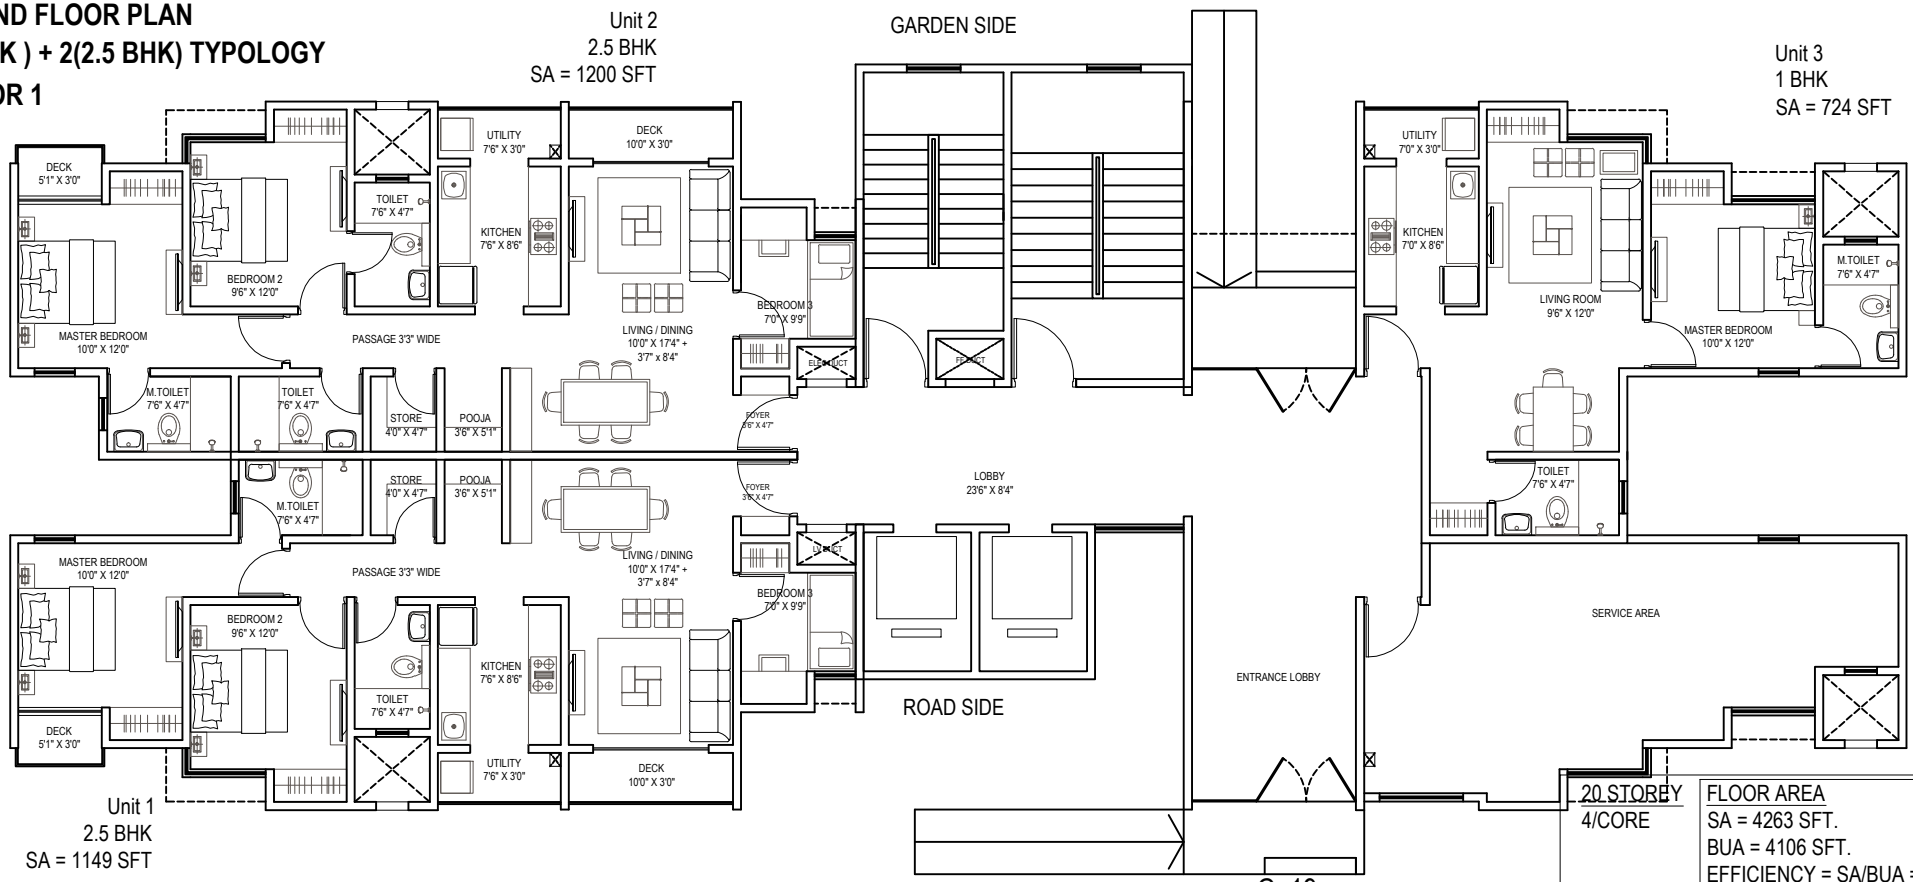


G+19
NO. OF BUILDINGS = 18

20 STOREY
4/CORE

FLOOR AREA
SA = 4263 SFT.
BUA = 4106 SFT.
EFFICIENCY = SA/BUA = 1.038

SALEABLE AREA / BLDG
= 80,621 SFT.= 7,490 SQM