
REFUGE FLOOR PLANS @ 8TH, 13TH & 18TH FLOORS
2(2 BHK) + 2(2.5 BHK) TYPOLOGY
SECTOR 1

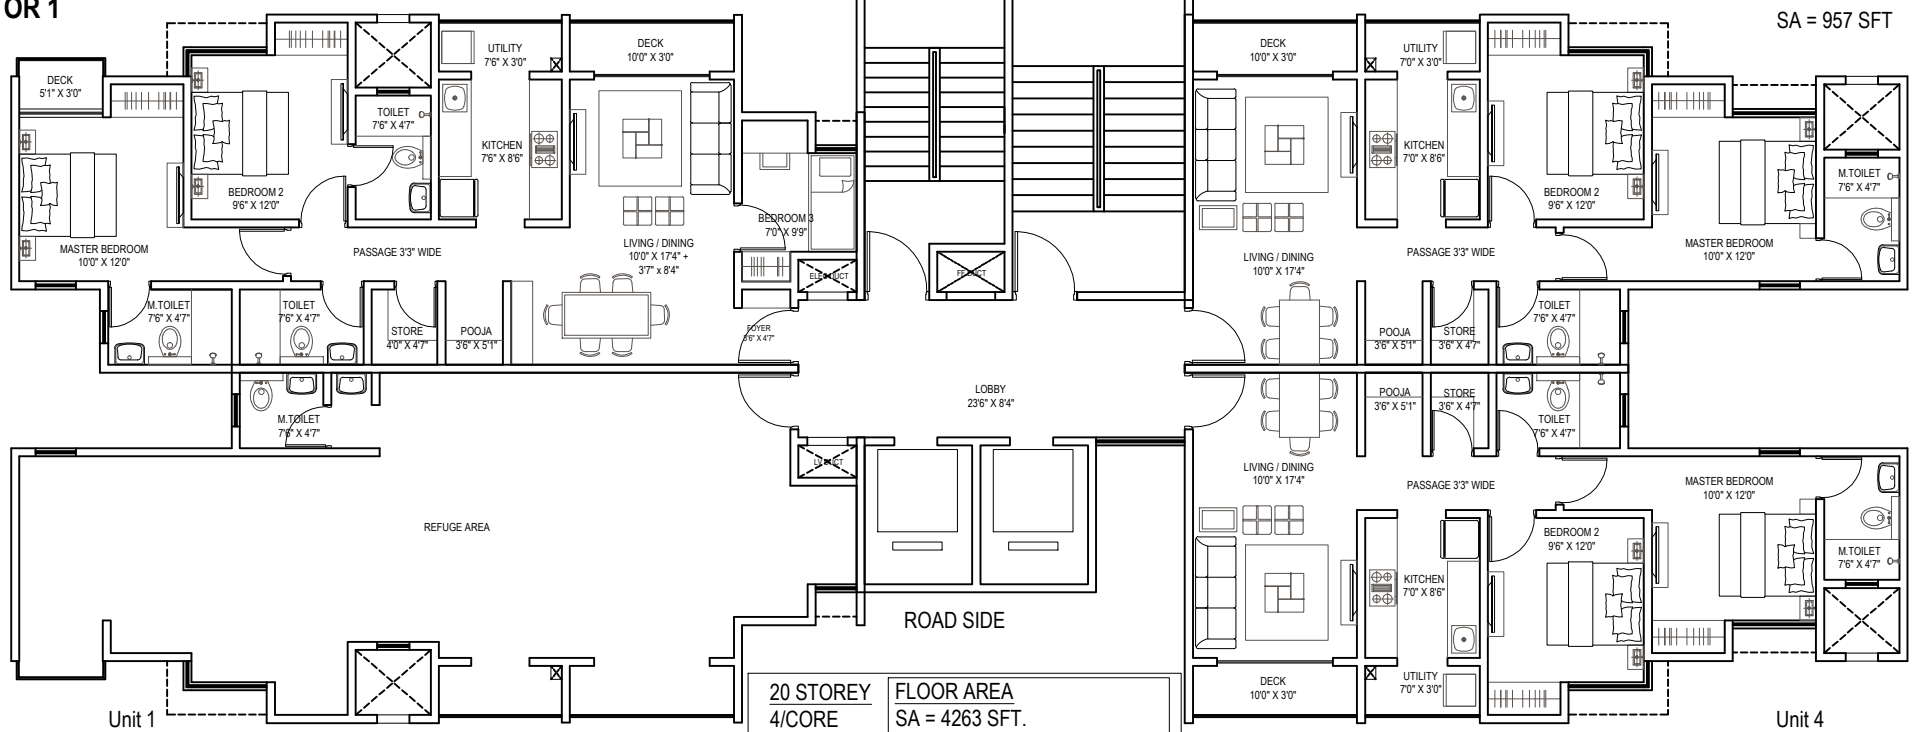

20 STOREY
4/CORE

FLOOR AREA
SA = 4263 SFT.
BUA = 4106 SFT.
EFFICIENCY = SA/BUA = 1.038

SALEABLE AREA / BLDG
= 80,621 SFT.= 7,490 SQM

G+19
NO. OF BUILDINGS = 7