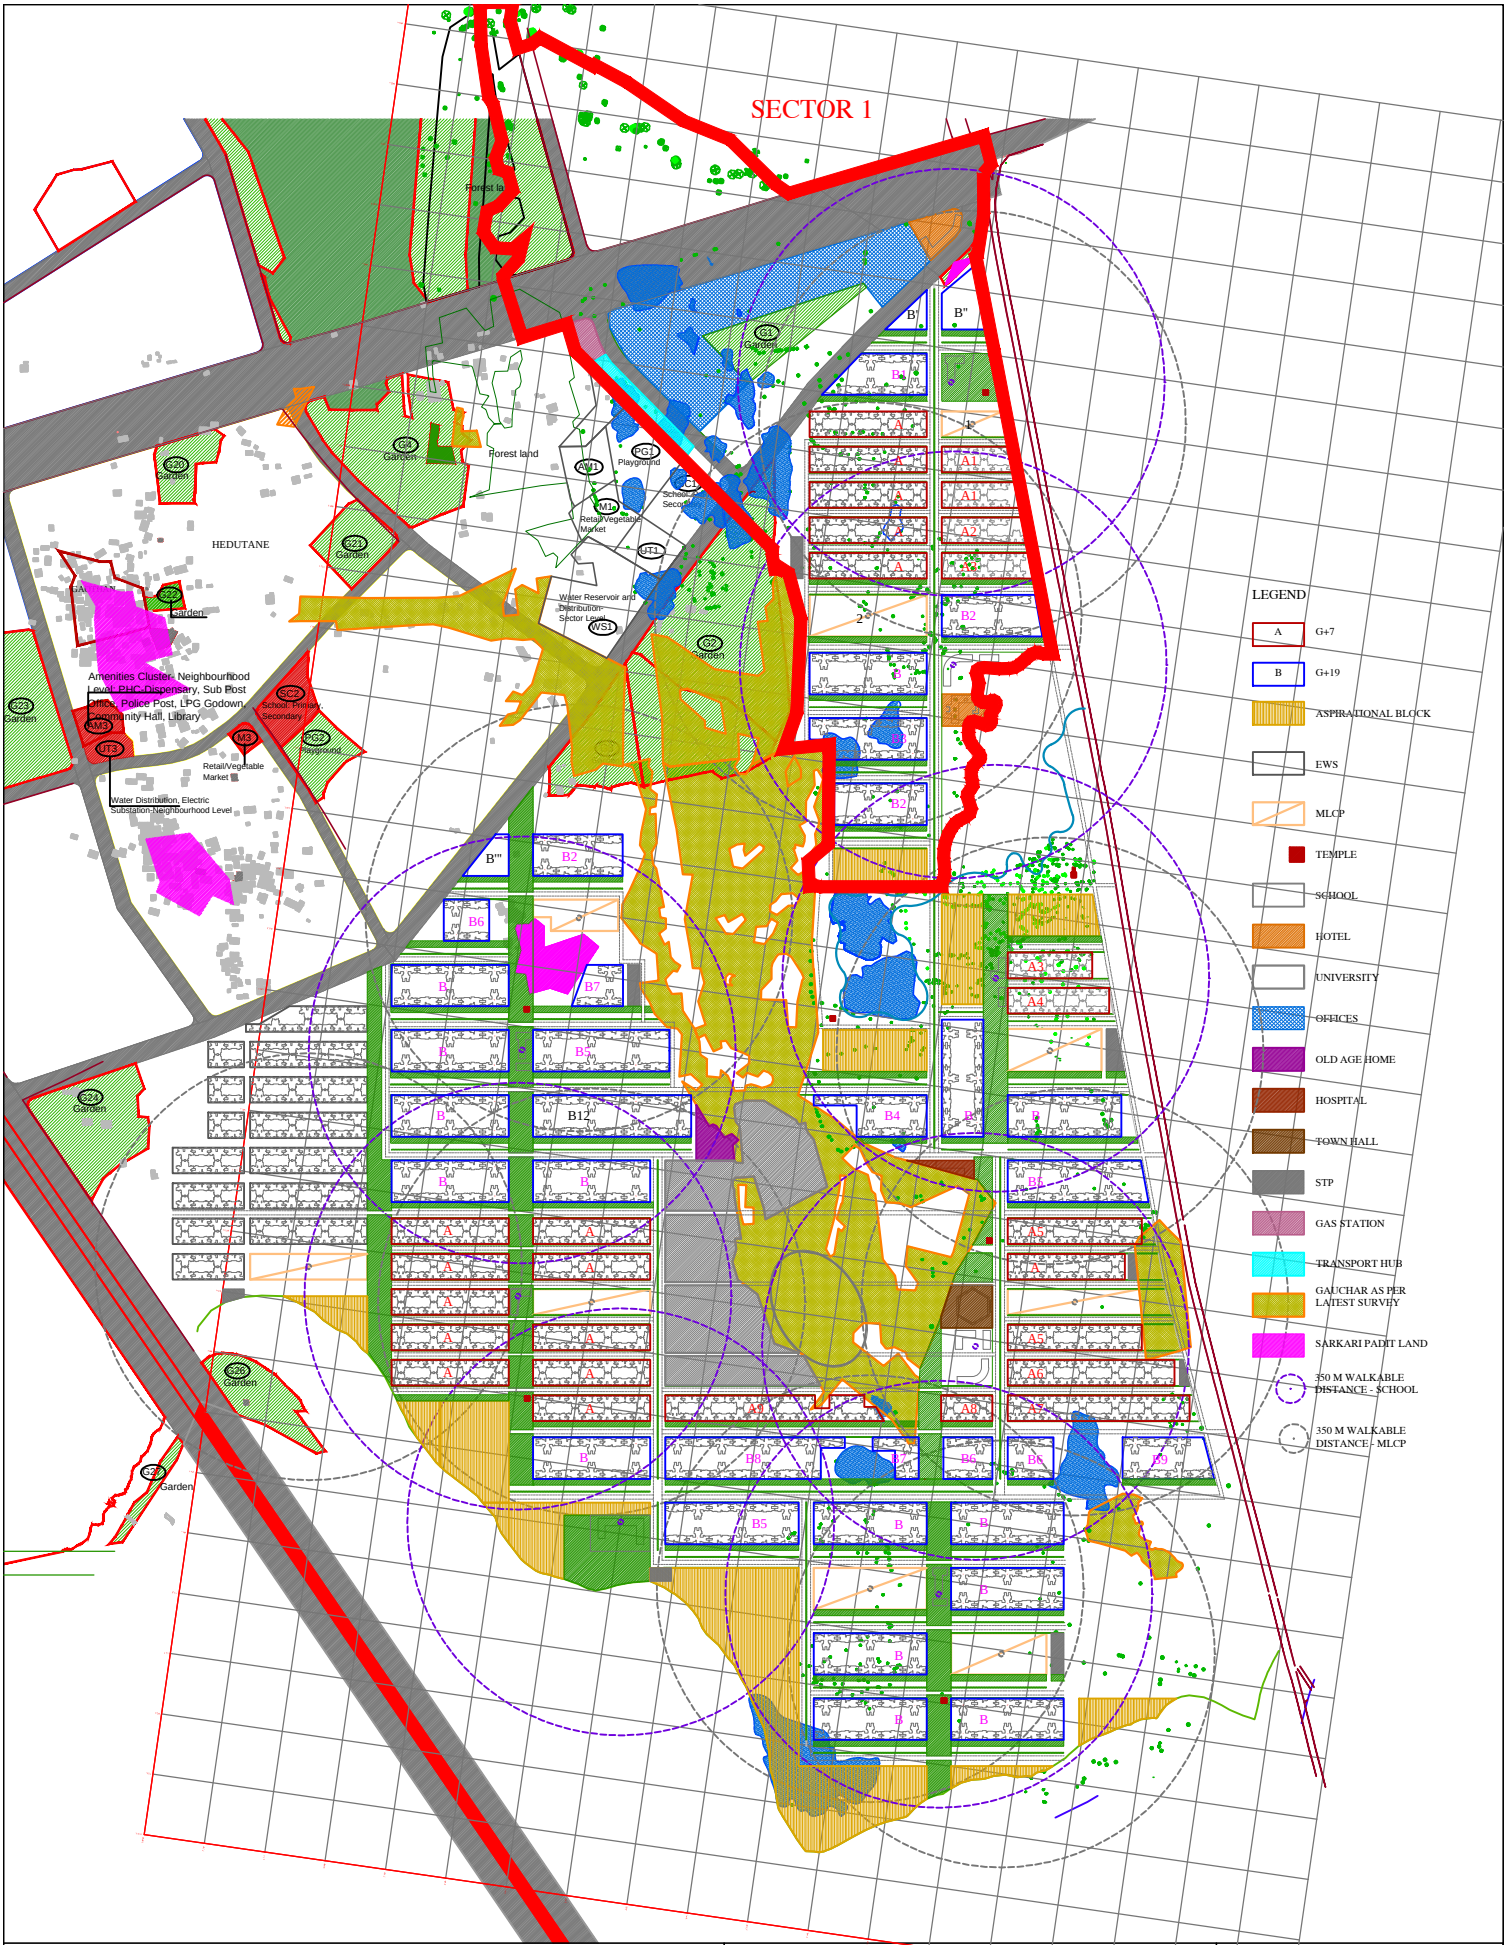


R0

PALAVA, MUMBAI

SCALE- 1:4000

TITLE
WORKING MASTER PLAN
FOR DISCUSSION

DATE: 15-01-13

PRABHAKAR BHAGWAT

M/S Prabhakar B Bhagwat, Landscape Architects Environmental Planners.
901 Panchtirth, Opp. Azimvilla, Satellite Road, Ahmedabad 380 015.
Telefax : (079) 2692 3054, 2692 0554. E-mail: landscapeindia@sify.net