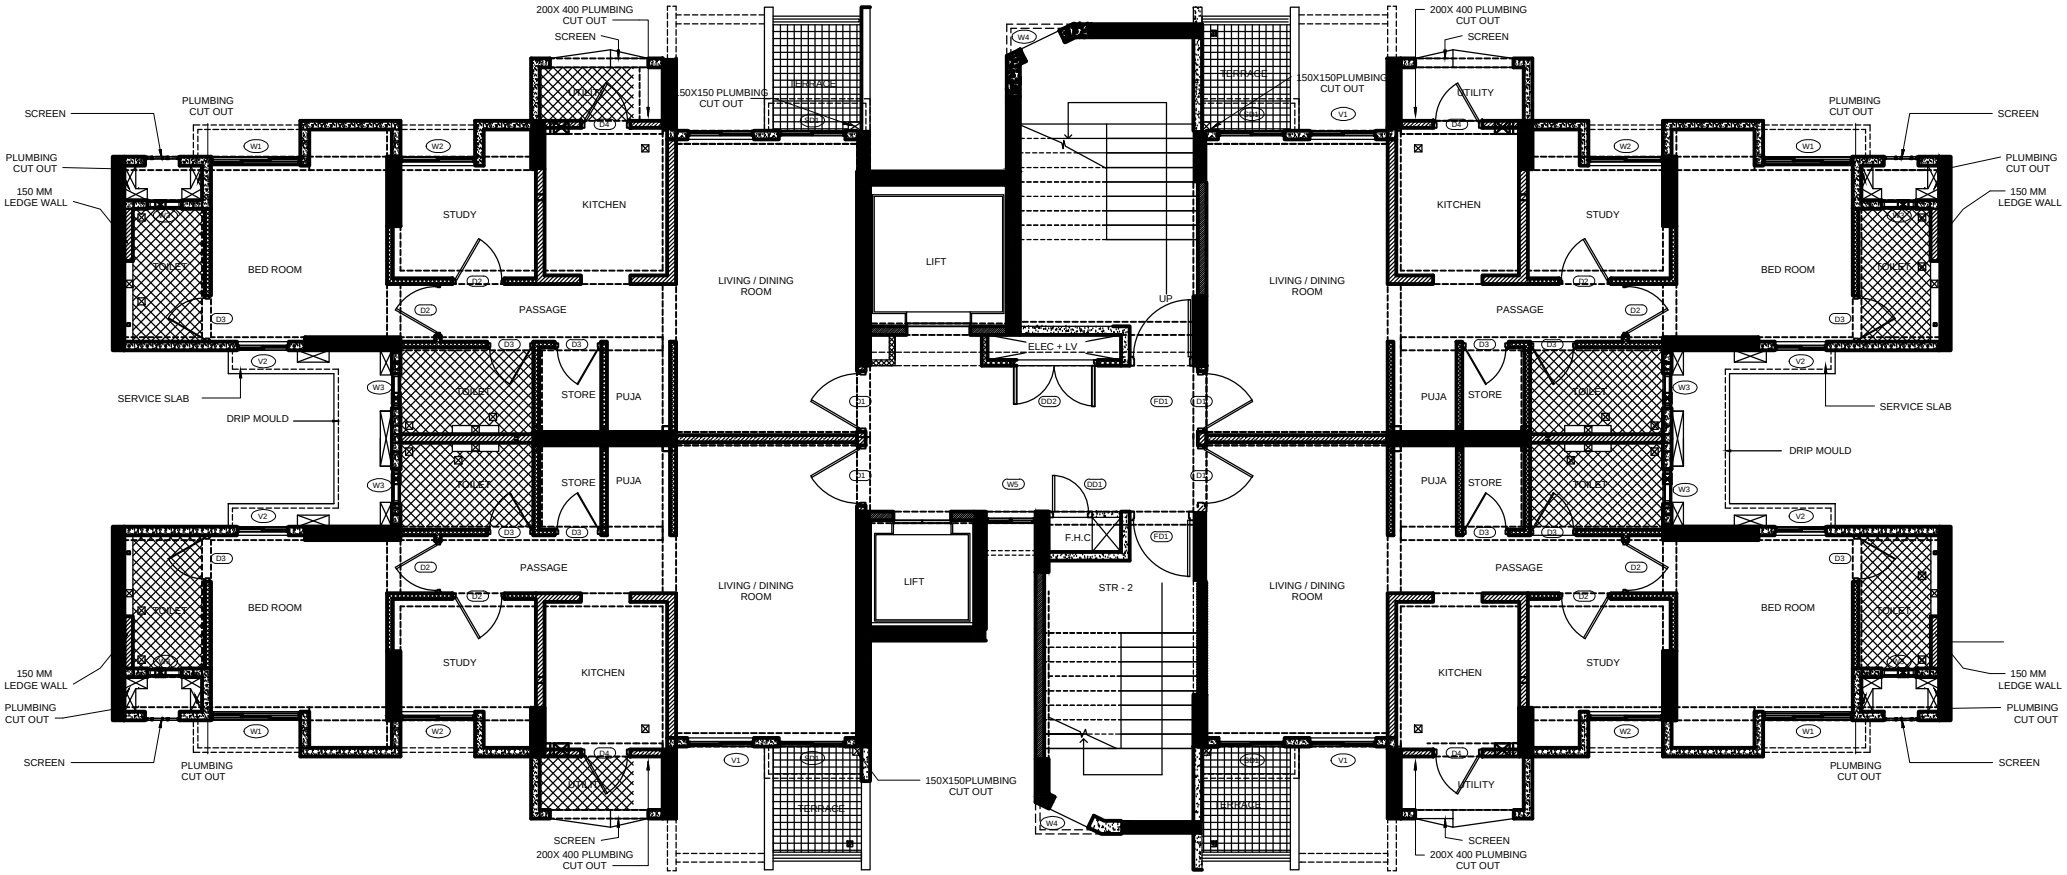


A2 TYPICAL FLOOR PLAN