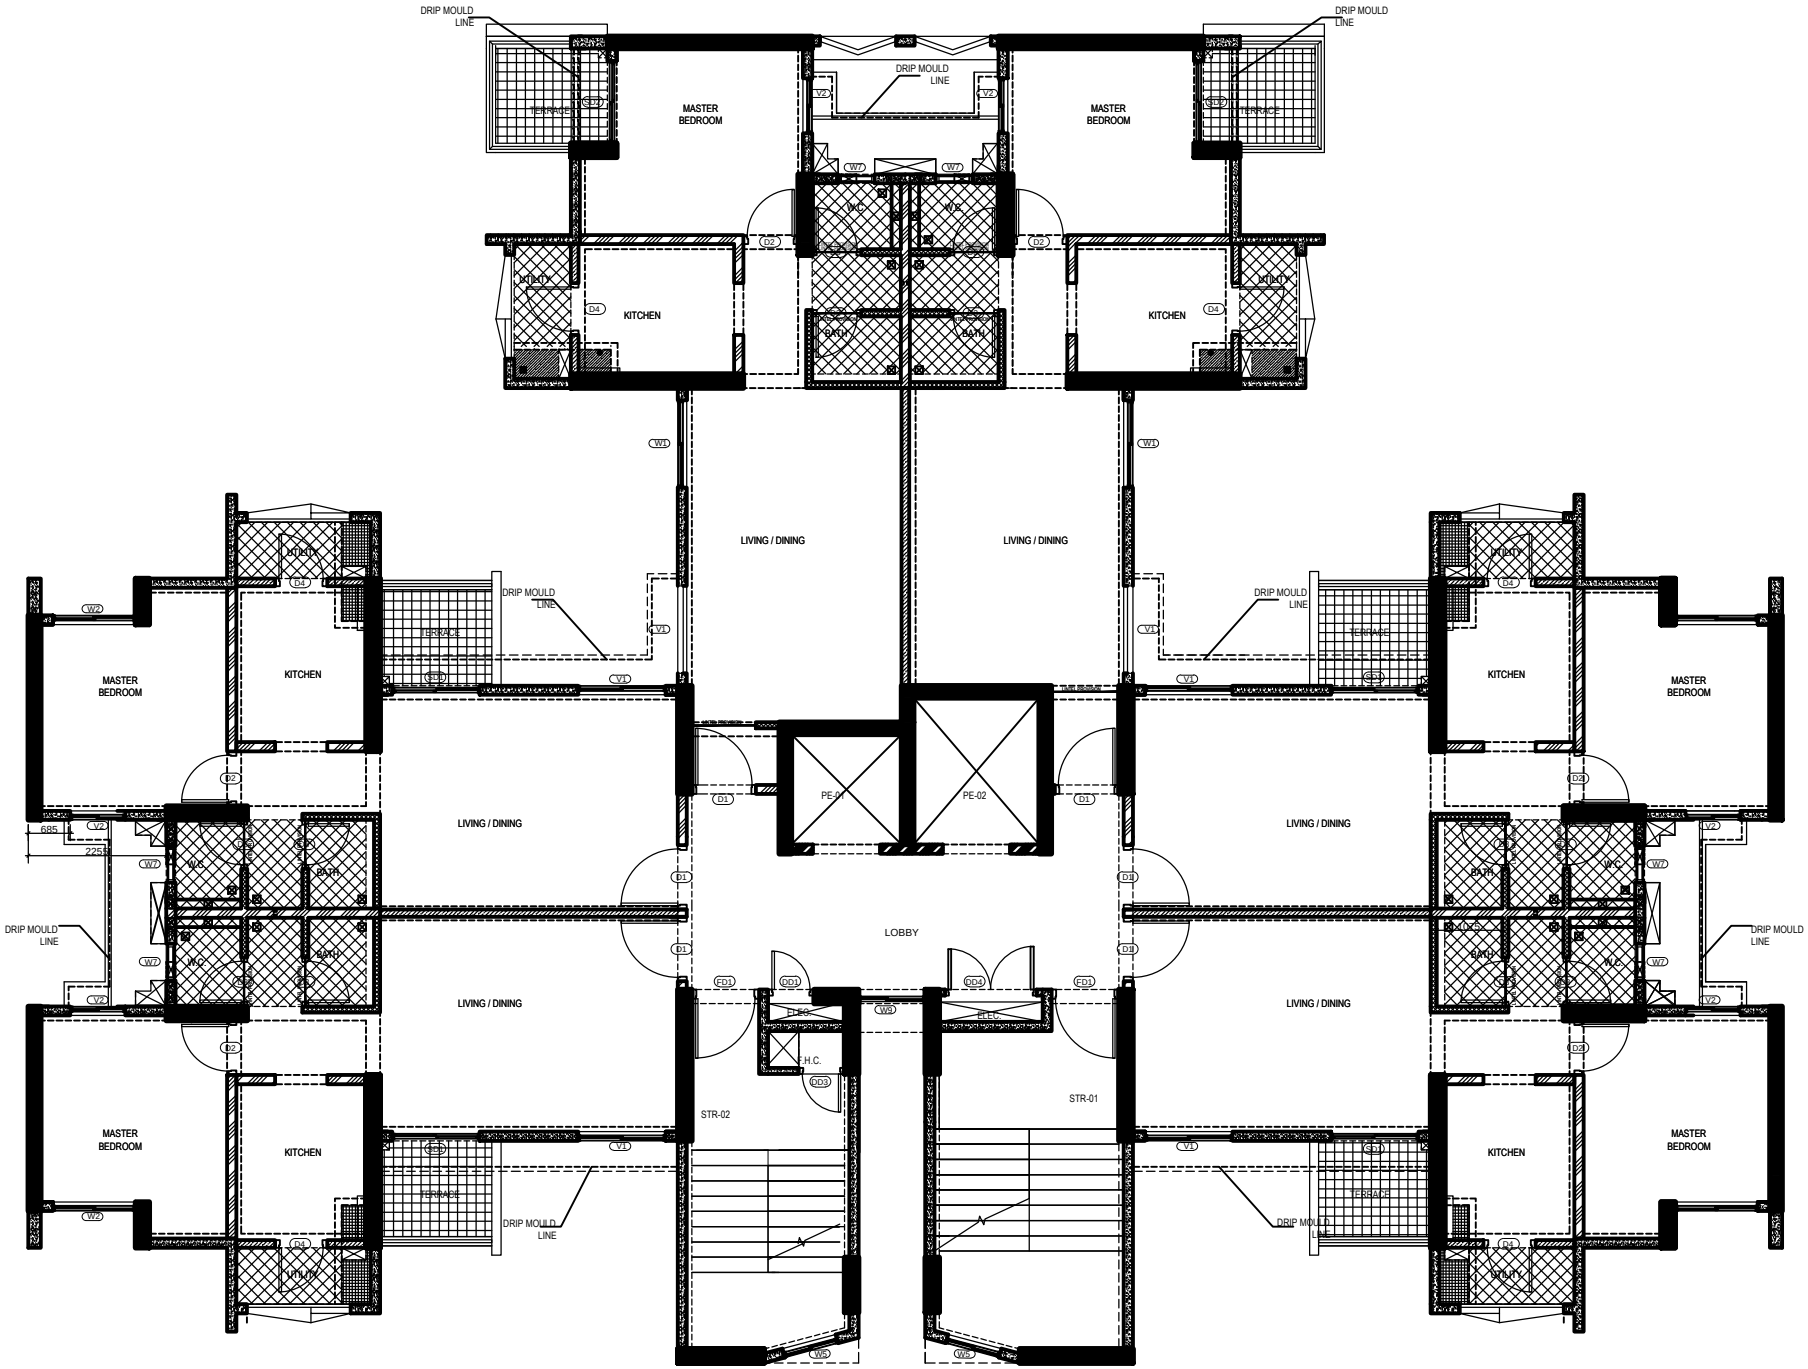


A1 TYPICAL FLOOR