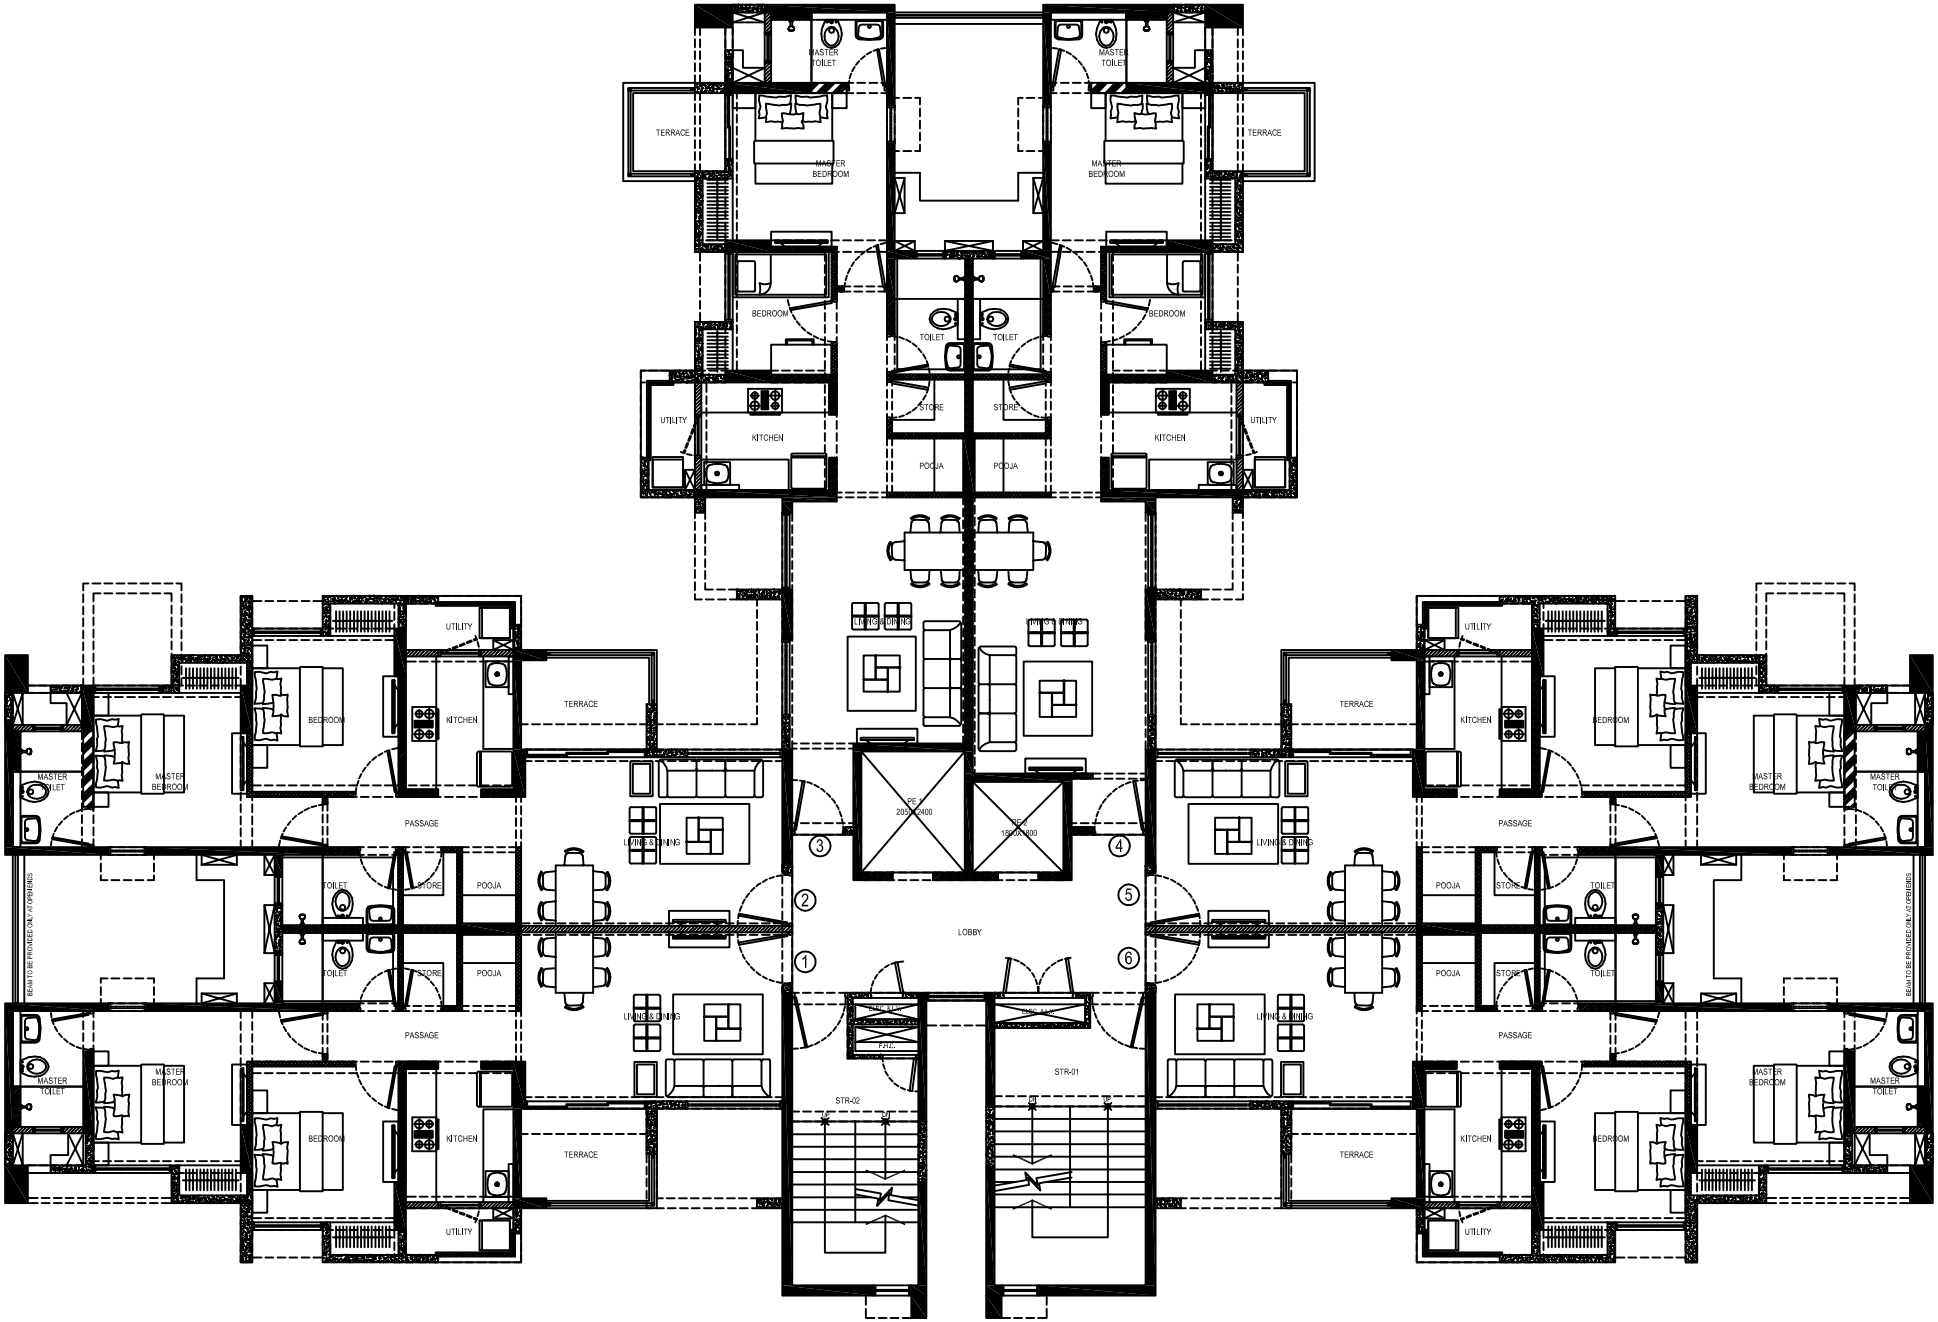


B1 TYPICAL ODD FLOOR