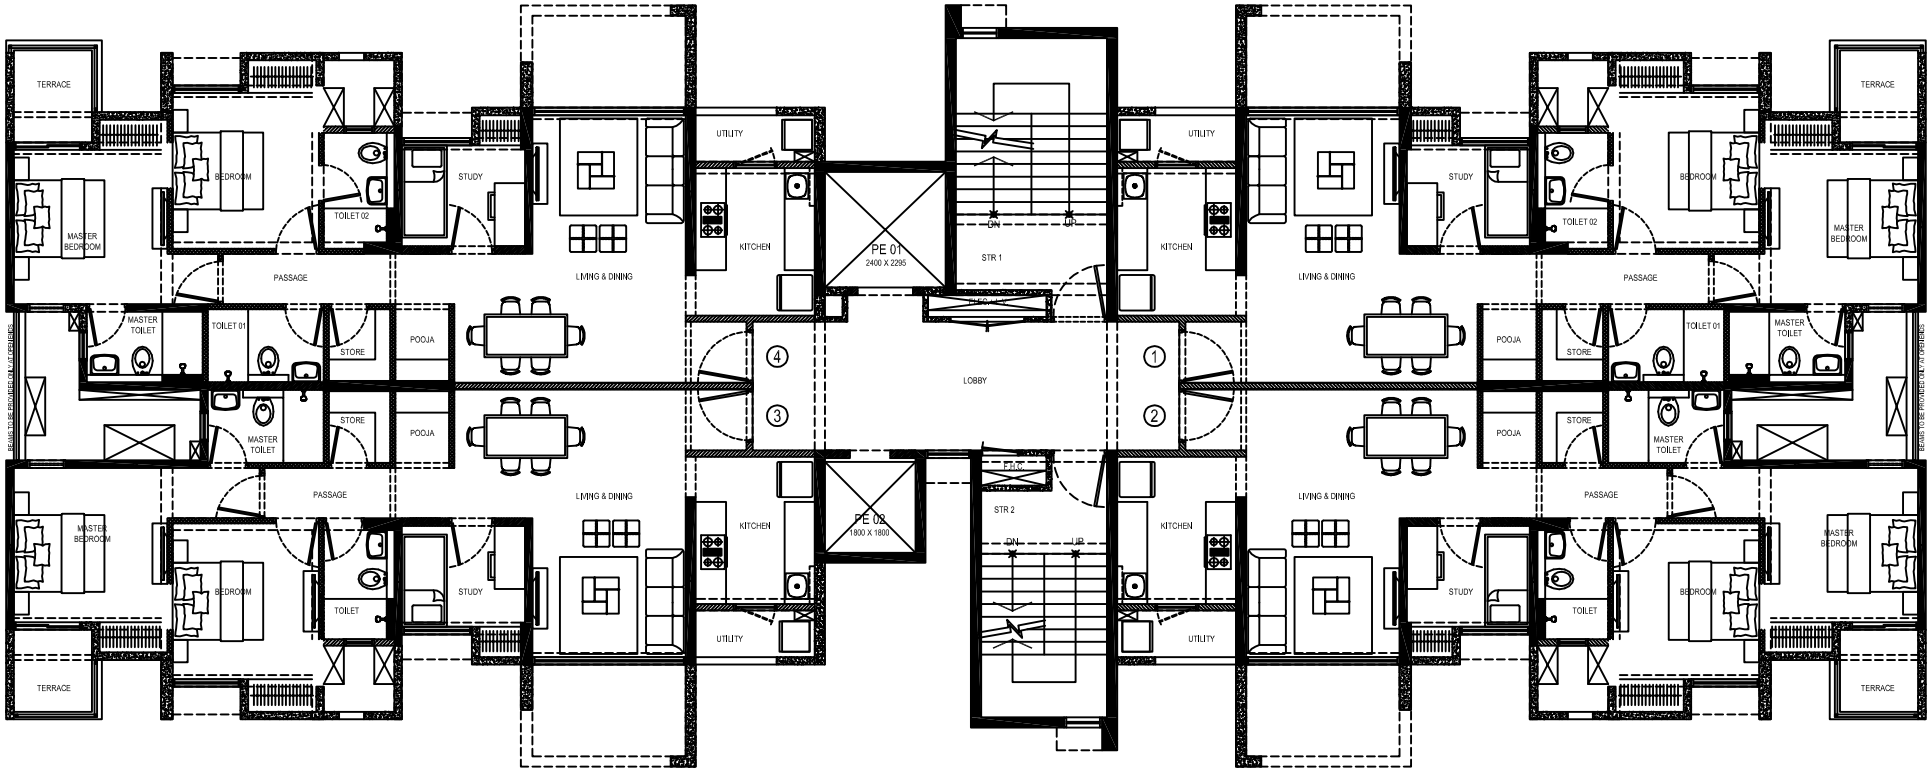


B2 TYPICAL ODD FLOOR