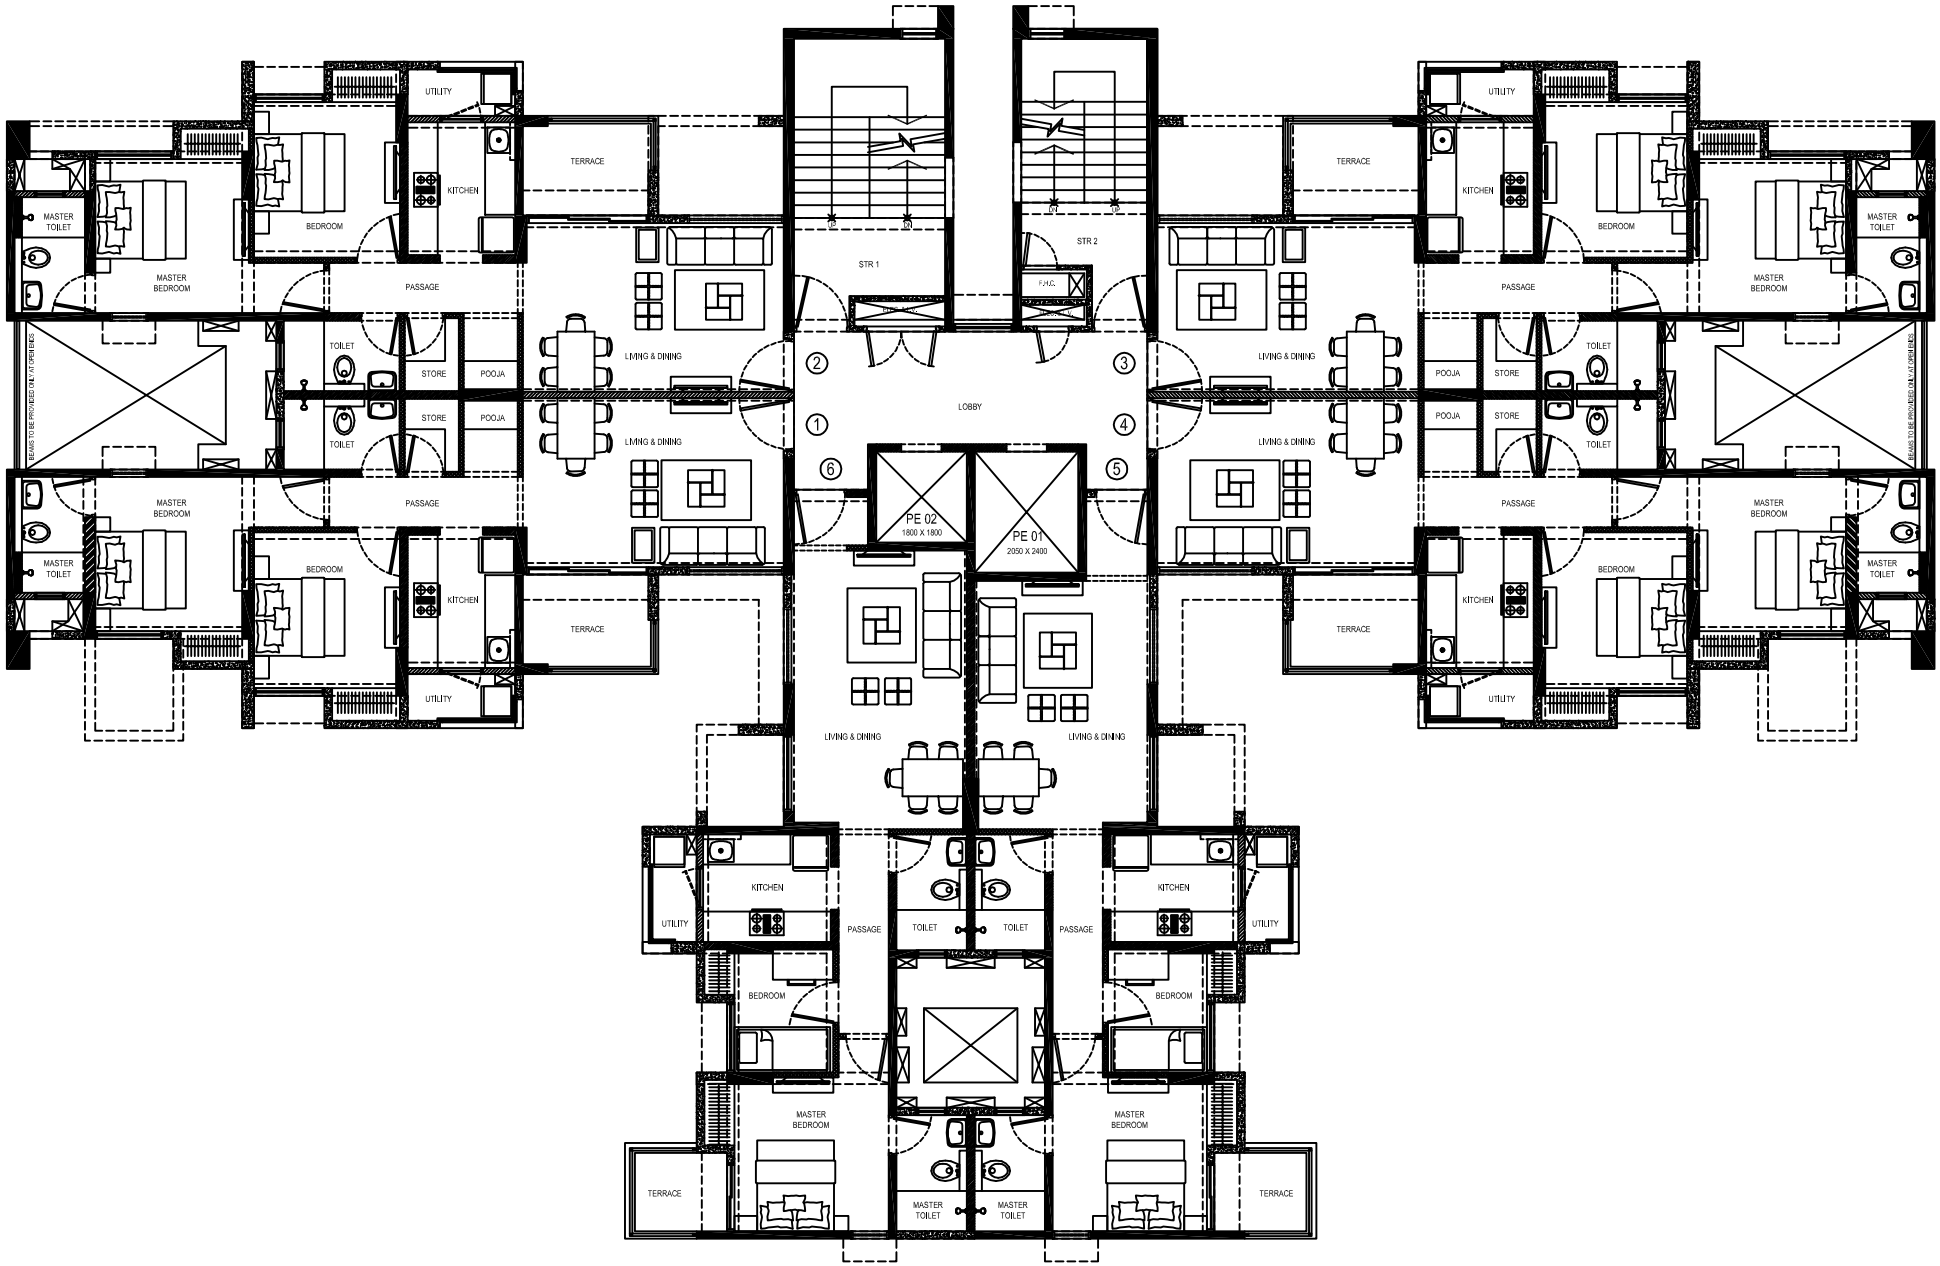


B3 TYPICAL ODD FLOOR