
PRODUCED BY AN AUTODESK EDUCATIONAL PRODUCT

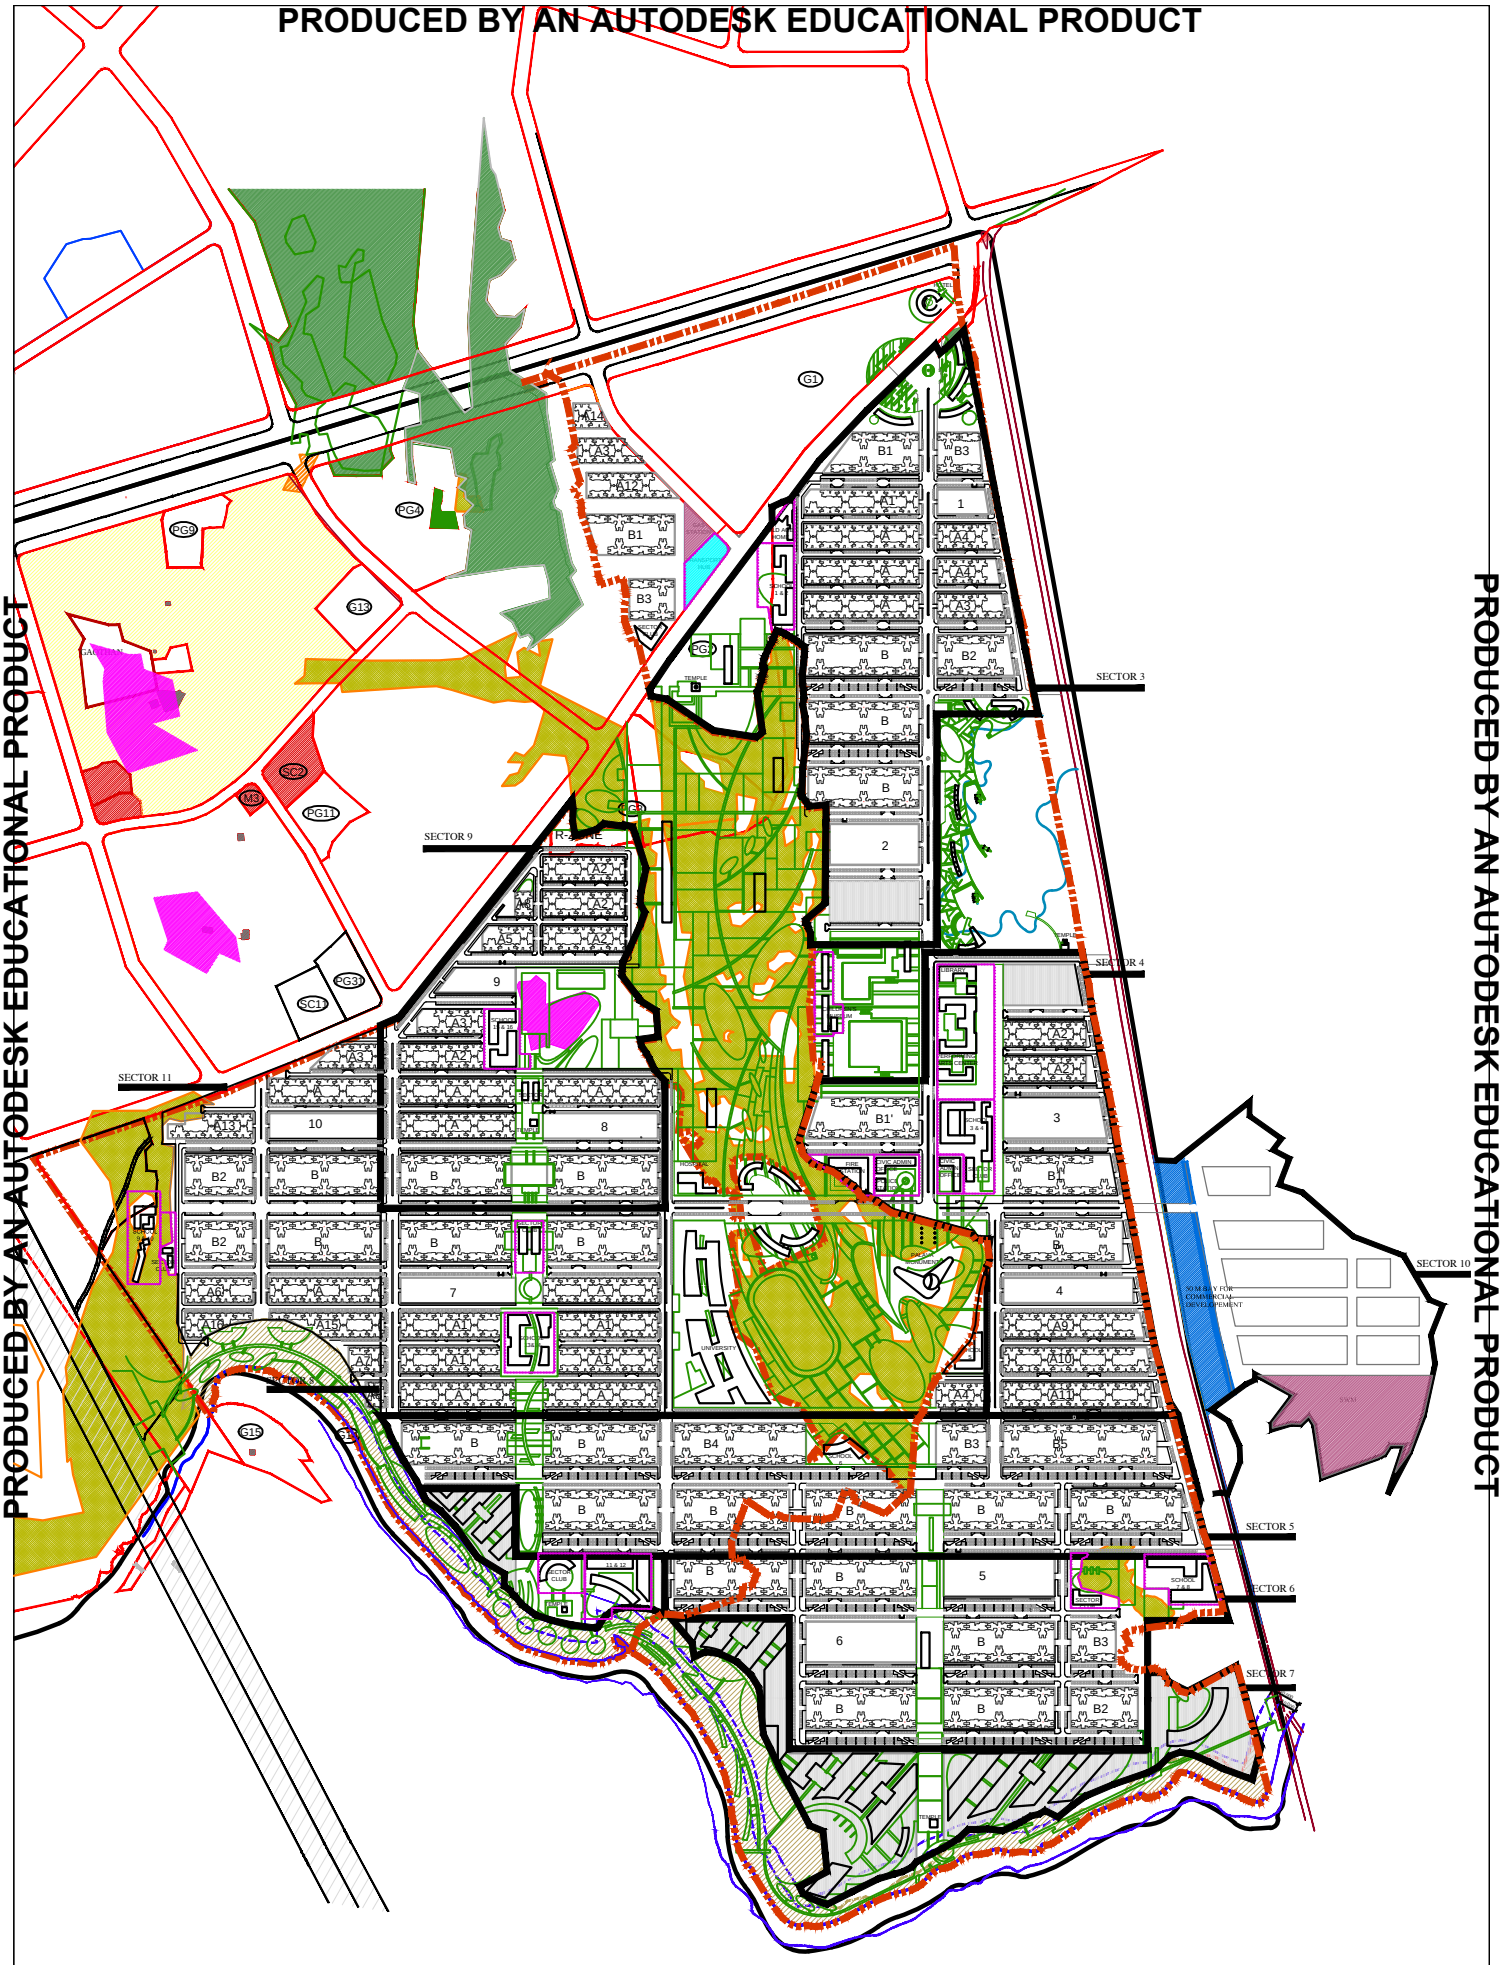

PRODUCED BY AN AUTODESK EDUCATIONAL PRODUCT

PRODUCED BY AN AUTODESK EDUCATIONAL PRODUCT

PALAVA, MUMBAI

SCALE- 1:4000

TITLE
WORKING MASTER PLAN
FOR DISCUSSION

DATE-

PRODUCED BY AN AUTODESK EDUCATIONAL PRODUCT

PRABHAKAR BHAGWAT

M/S Prabhakar B Bhagwat, Landscape Architects Environmental Planners,
901 Panchsheth, Opp. Asiaville, Satellite Road, Ahmedabad 380 015.
Telefax : (079) 2692 3054, 2692 0554. E-mail: landscapeindia@usa.net