

1 CORE WITH 4 X 2 BHK + 4 X 1 BHK


TYPE 3

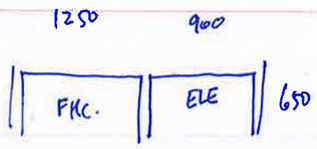



- check requirement of 1 or 2 FHCs - depending on coverage
- size of lifts in C1, C2 10 + 15 L stretcher

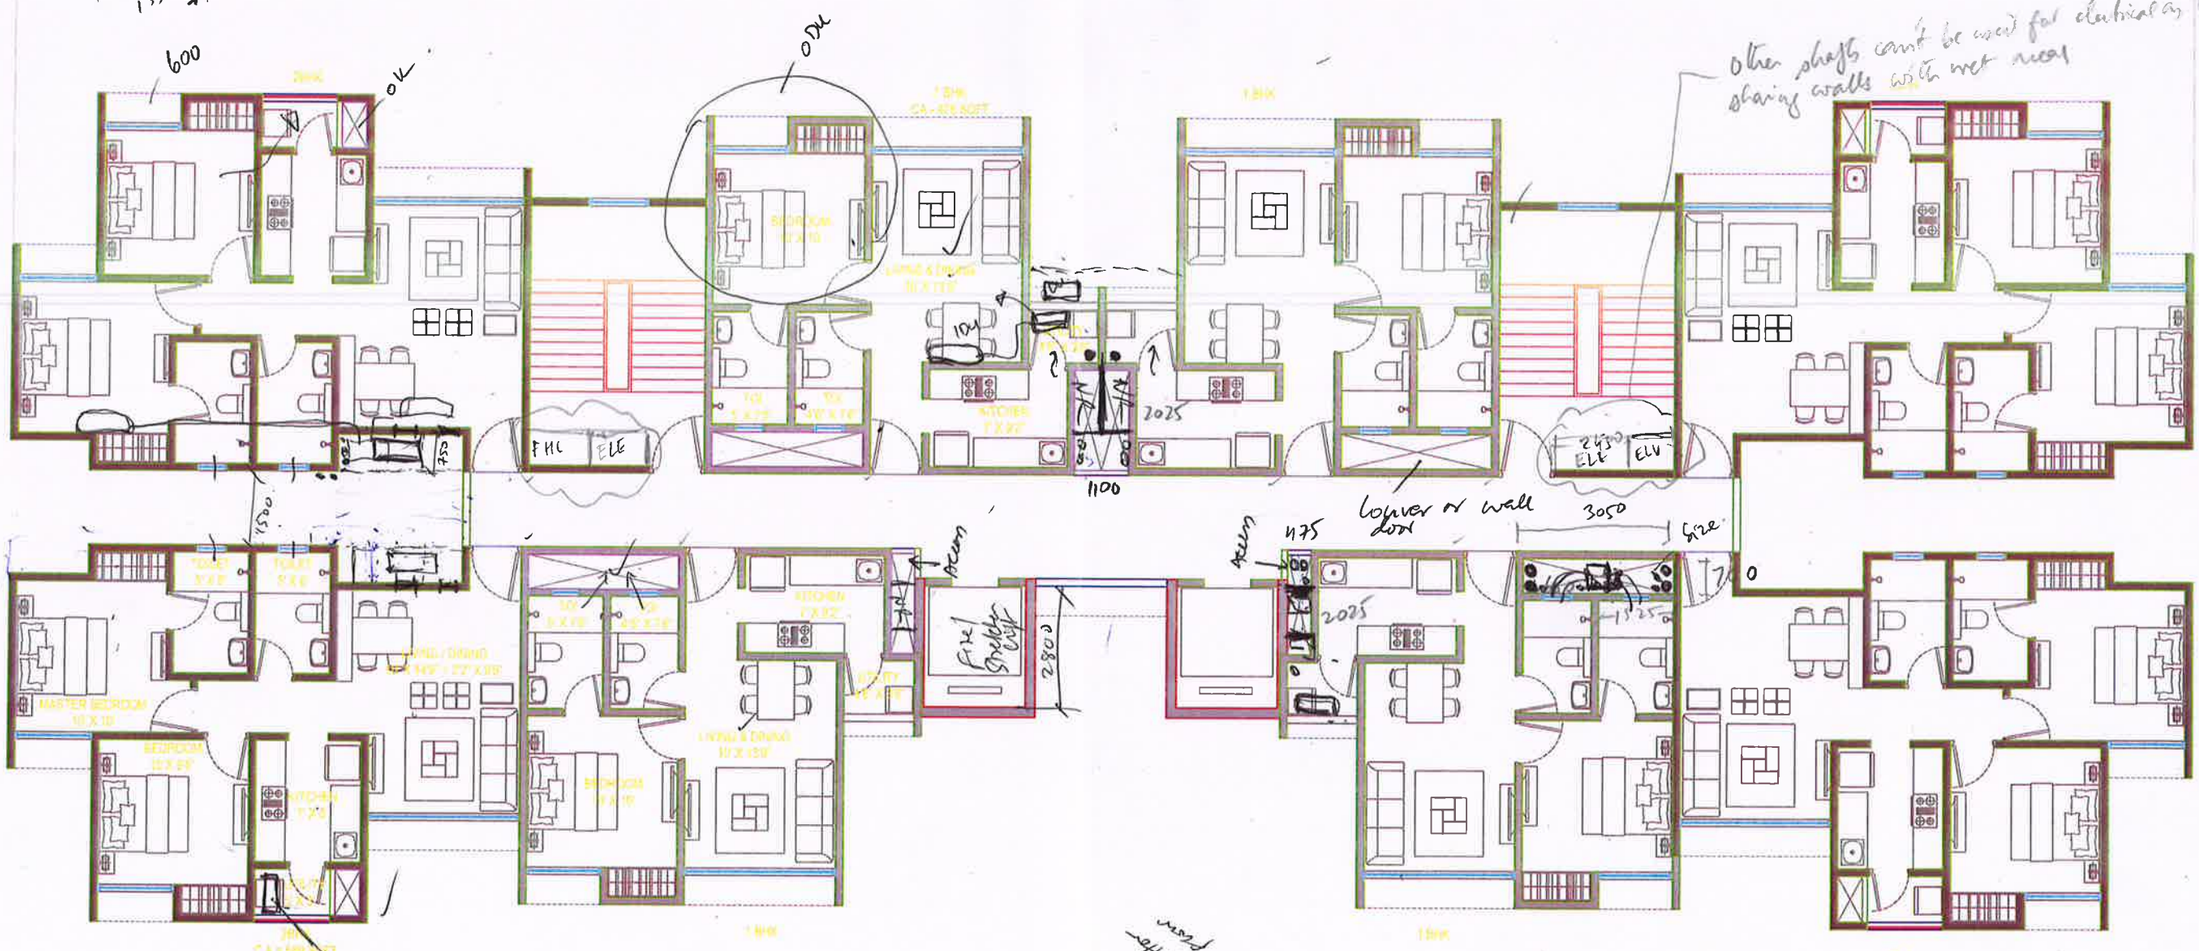


(8 TO CORE)
4 x 2 BHK + 4 x 1 BHK
TOTAL CA= 4060 SQFT
BUA= 5736 SQFT
EFFICIENCY= 1.41

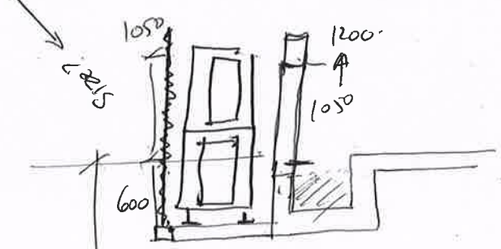

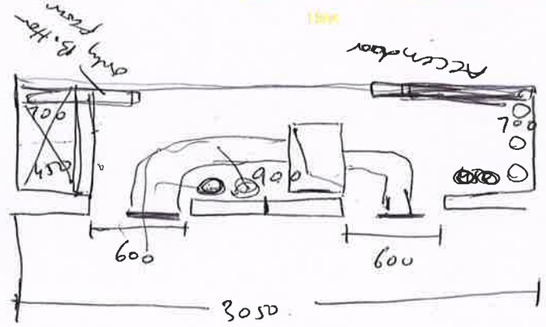

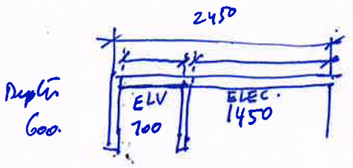

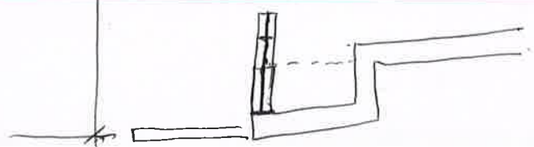

PALAVA II
KAPADIA ASSOCIATES DESIGN LLP