
PRODUCED BY AN AUTODESK EDUCATIONAL PRODUCT

UPDATED GUT AS ON : 09/01/2014

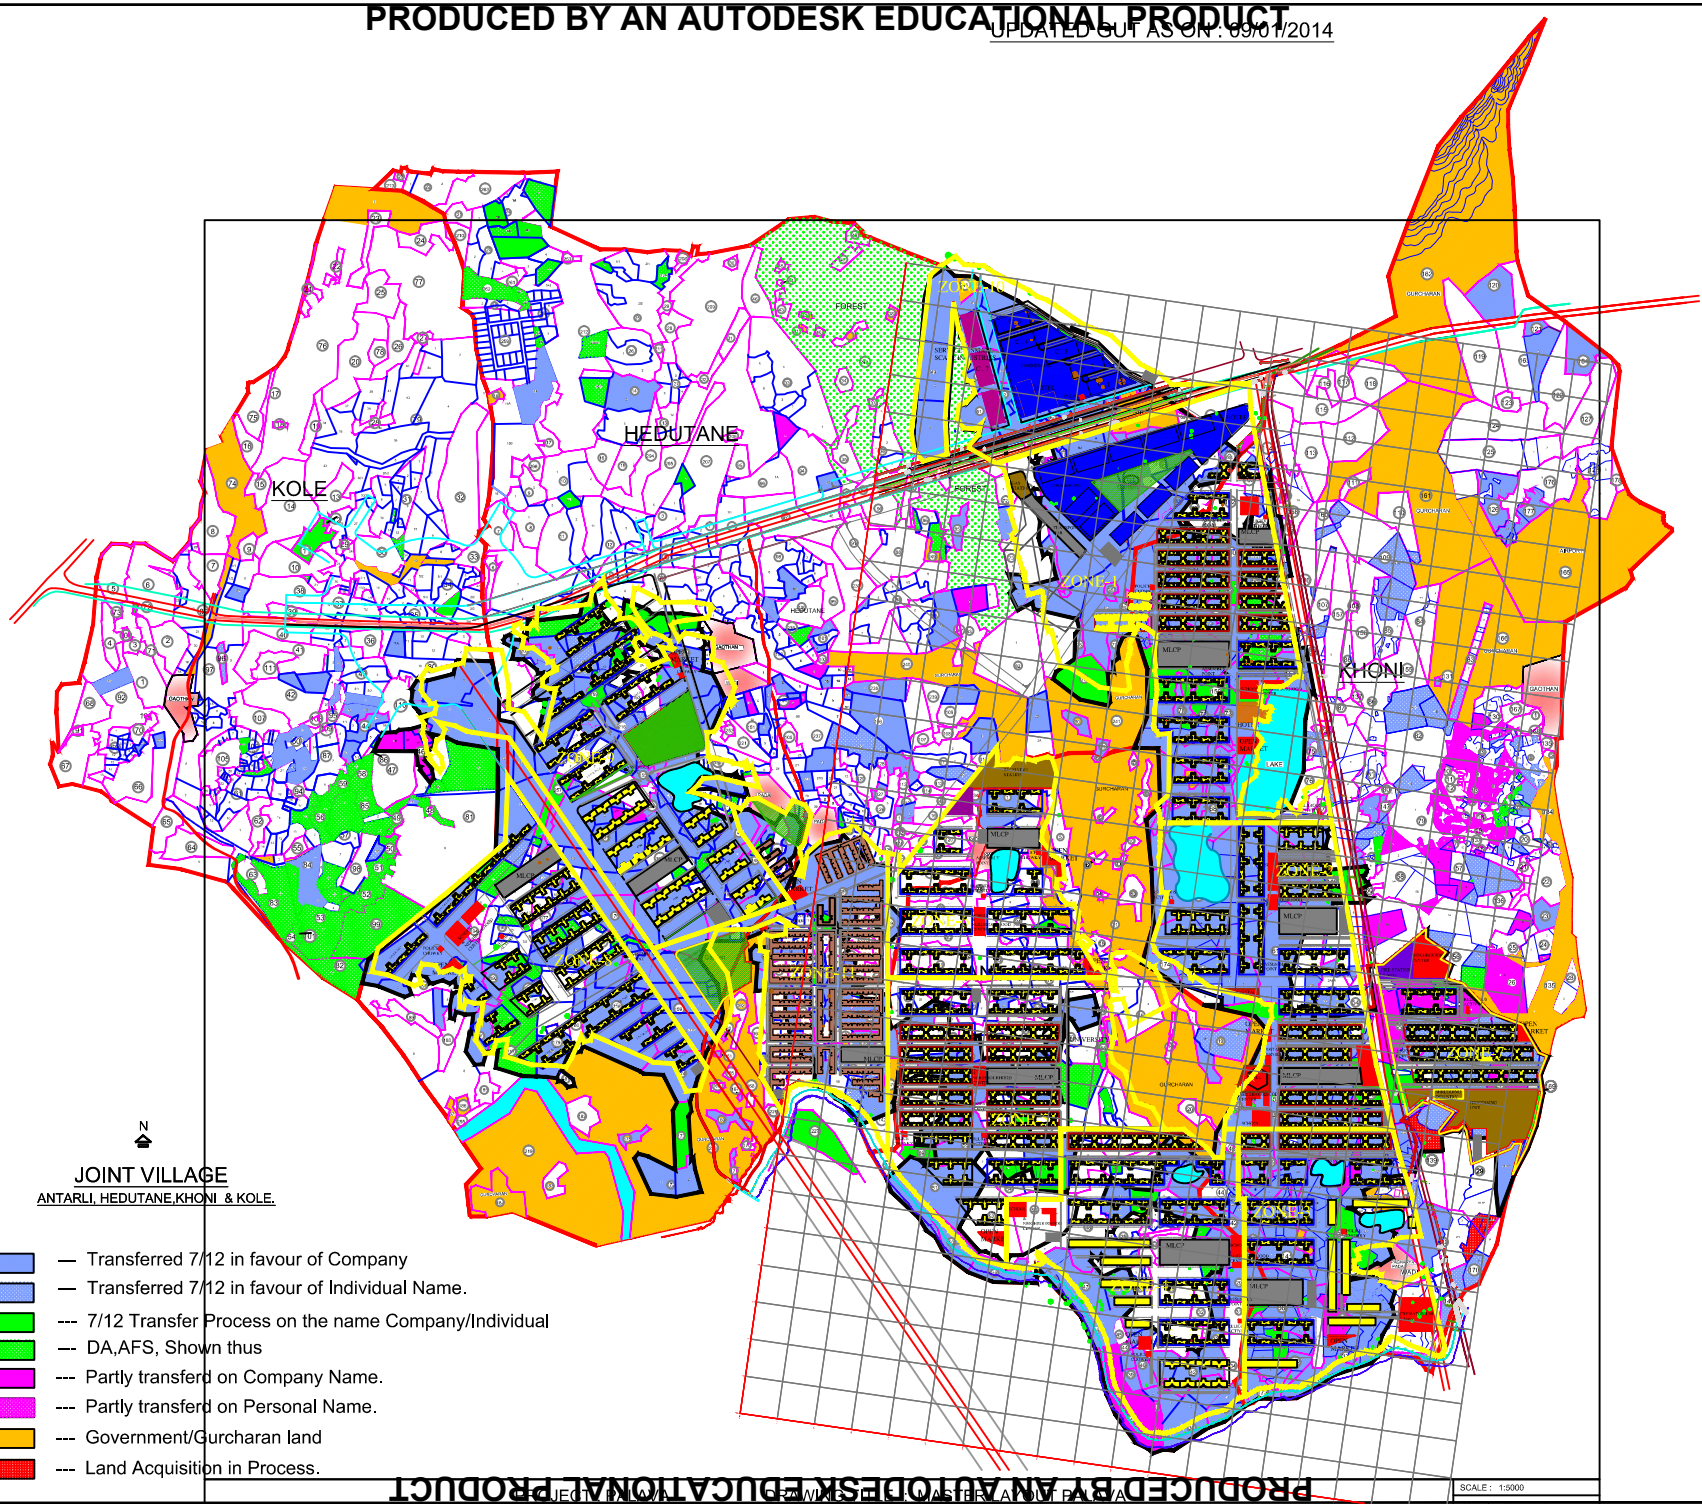

JOINT VILLAGE

ANTARLI, HEDUTANE,KHONI & KOLE.

— Transferred 7/12 in favour of Company
— Transferred 7/12 in favour of Individual Name.
--- 7/12 Transfer Process on the name Company/Individual
— DA,AFS, Shown thus
--- Partly transferd on Company Name.
--- Partly transferd on Personal Name.
--- Government/Gurcharan land
--- Land Acquisition in Process.

PRODUCED BY AN AUTODESK EDUCATIONAL PRODUCT

PRODUCED BY AN AUTODESK EDUCATIONAL PRODUCT

PROJECT PALAVA DRAWING TITLE : MASTER LAYOUT PALAVA

SCALE : 1:5000