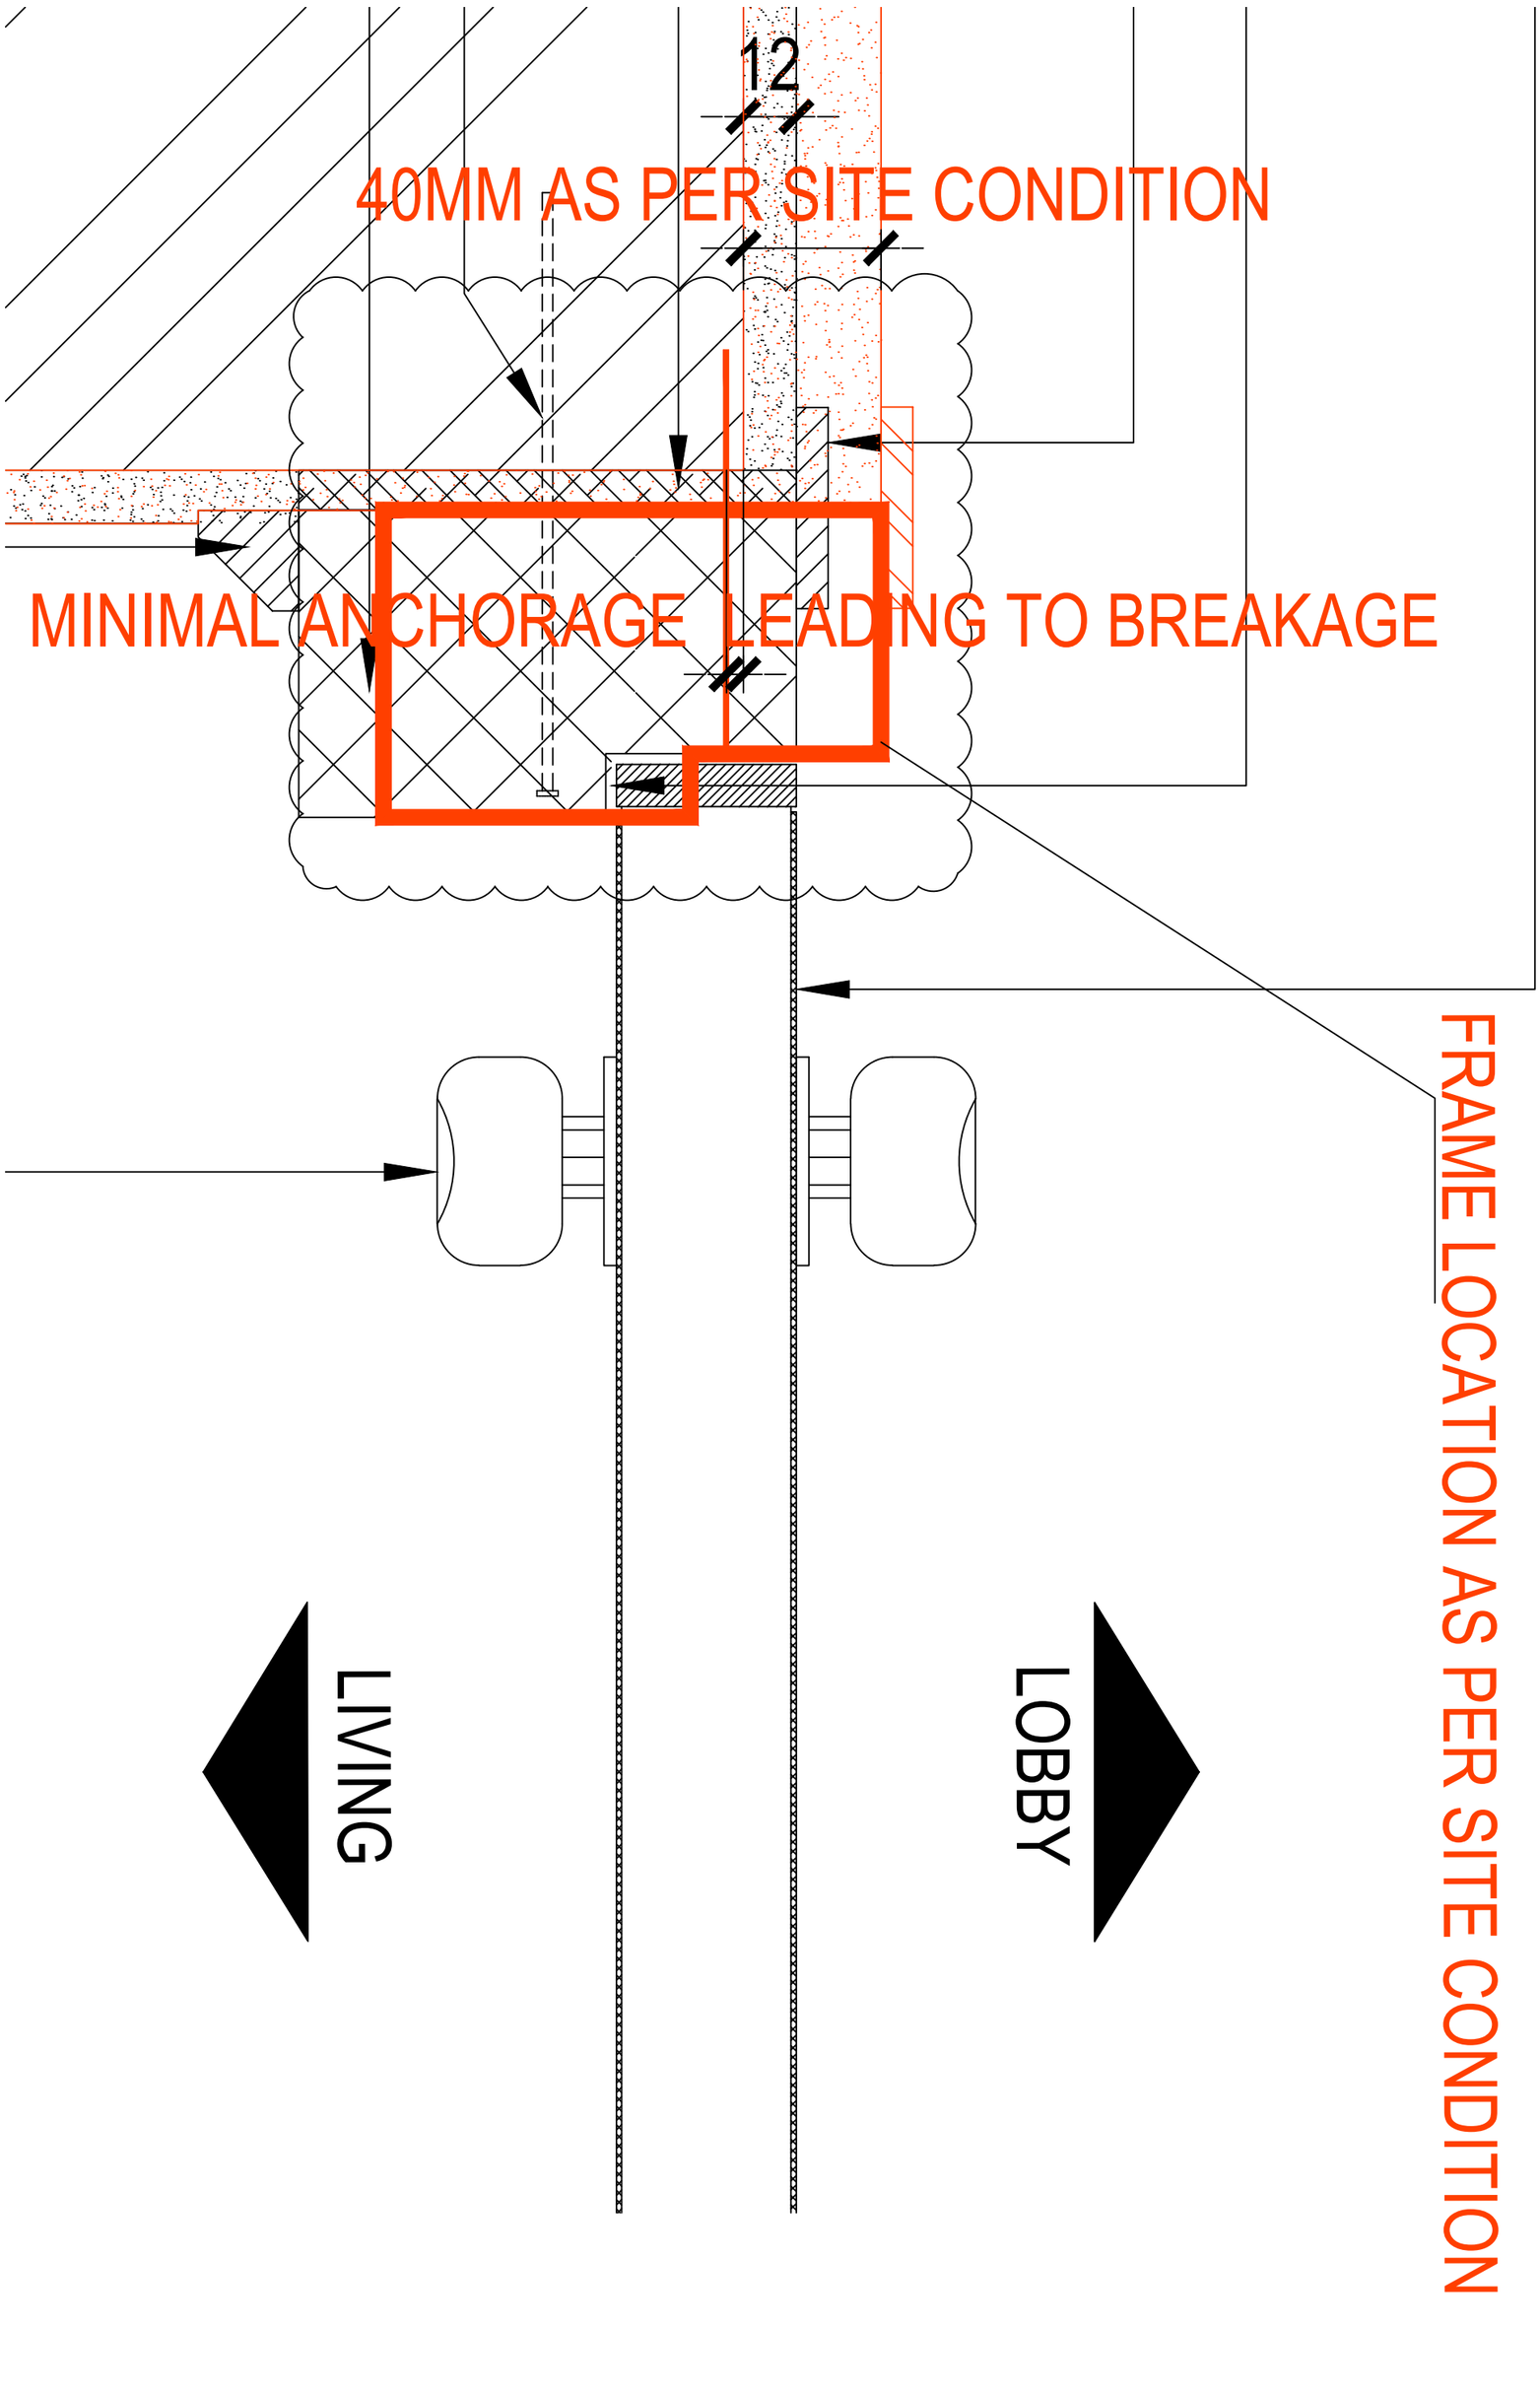

12
40MM AS PER SITE CONDITION
MINIMAL ANCHORAGE LEADING TO BREAKAGE
FRAME LOCATION AS PER SITE CONDITION
LOBBY
LIVING