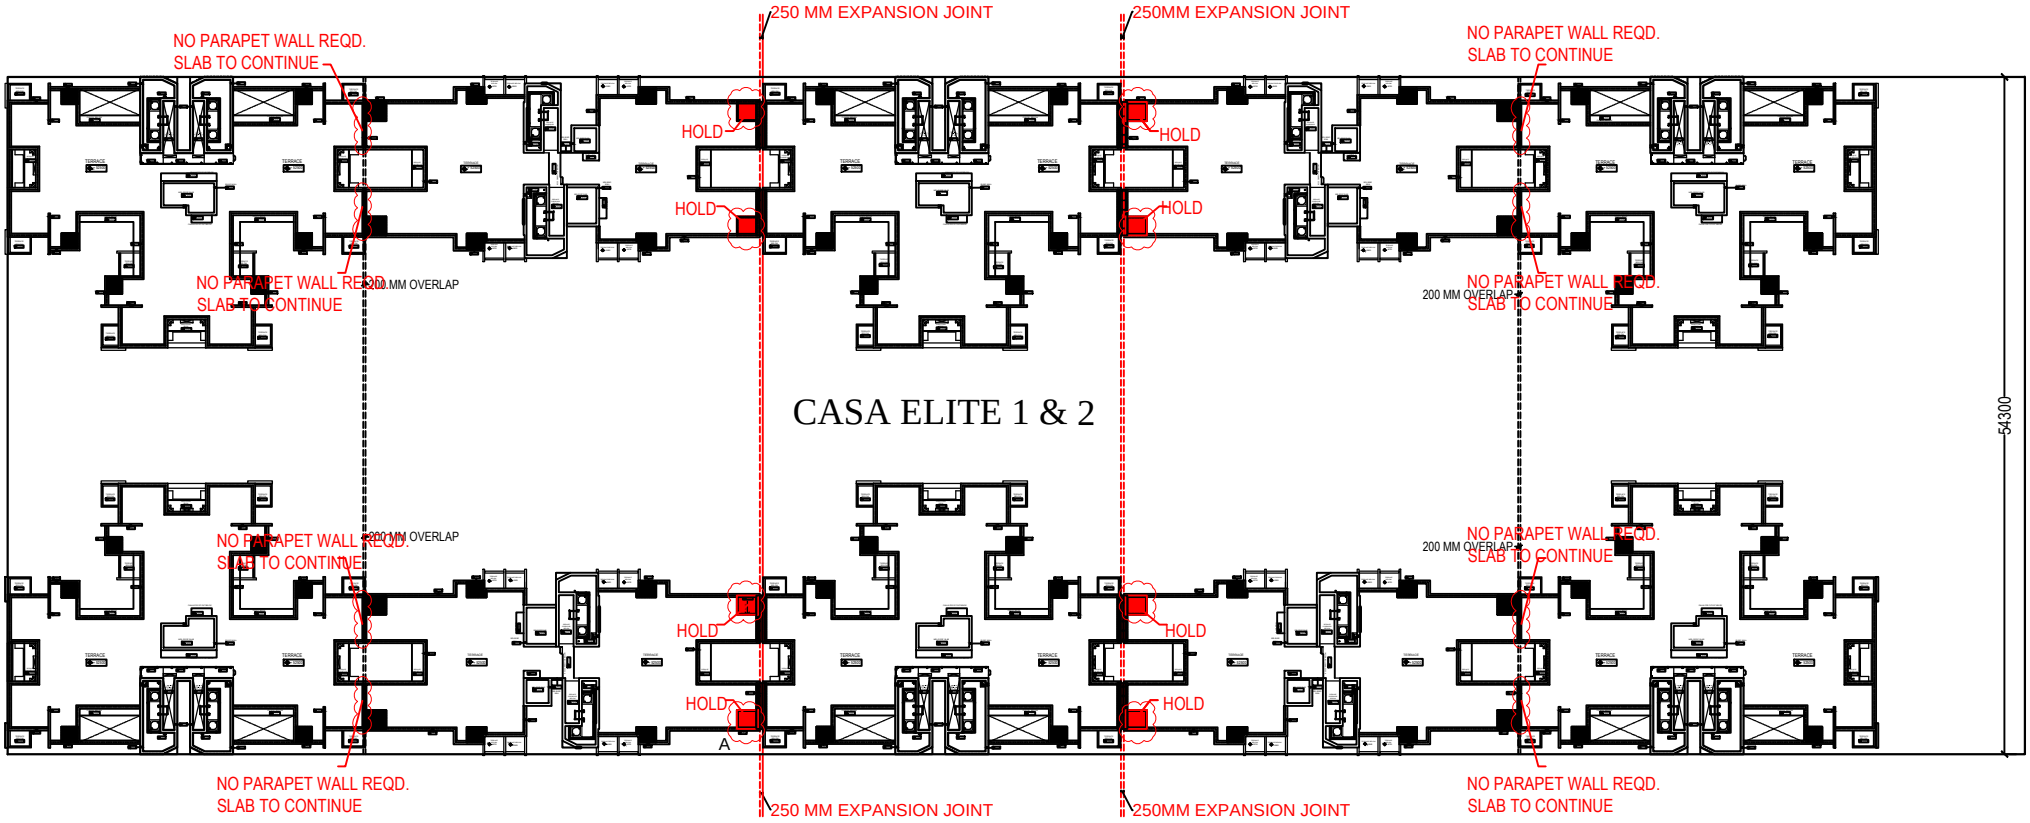

250 MM EXPANSION JOINT
250MM EXPANSION JOINT
NO PARAPET WALL REQD.
SLAB TO CONTINUE
HOLD
200 MM OVERLAP
CASA ELITE 1 & 2
54300
A