
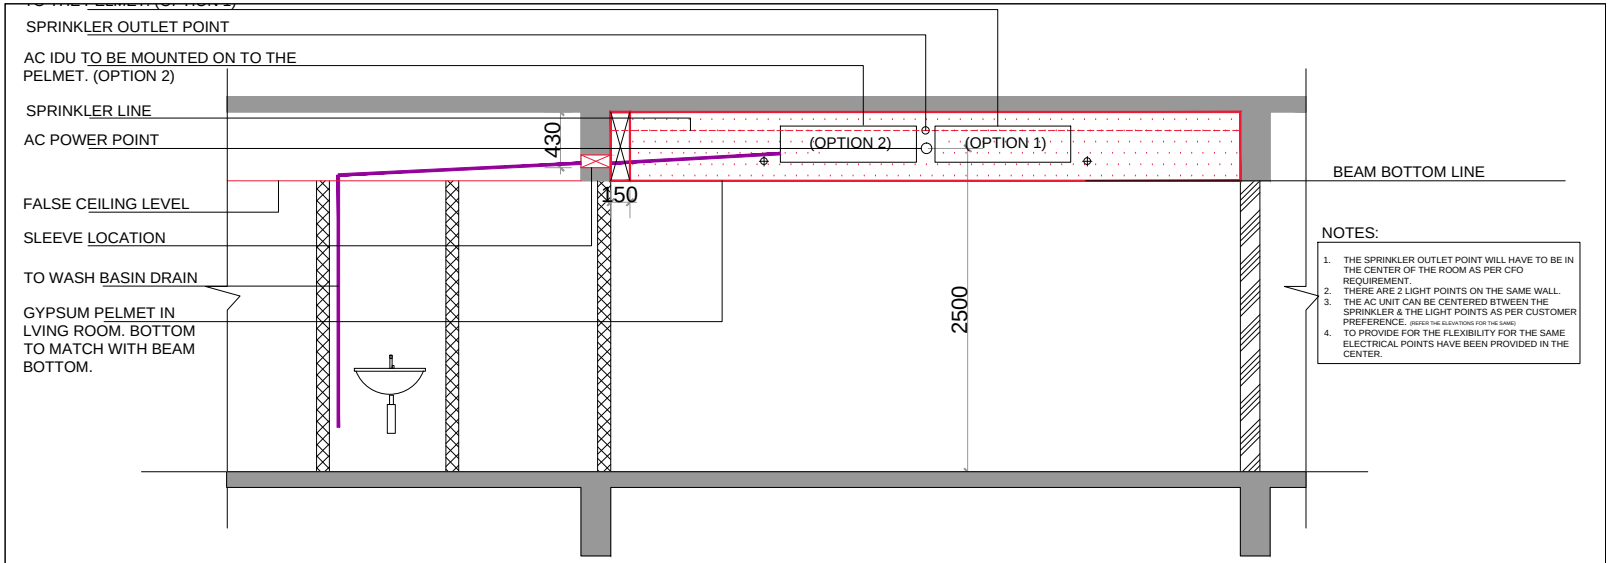


SECTION AA

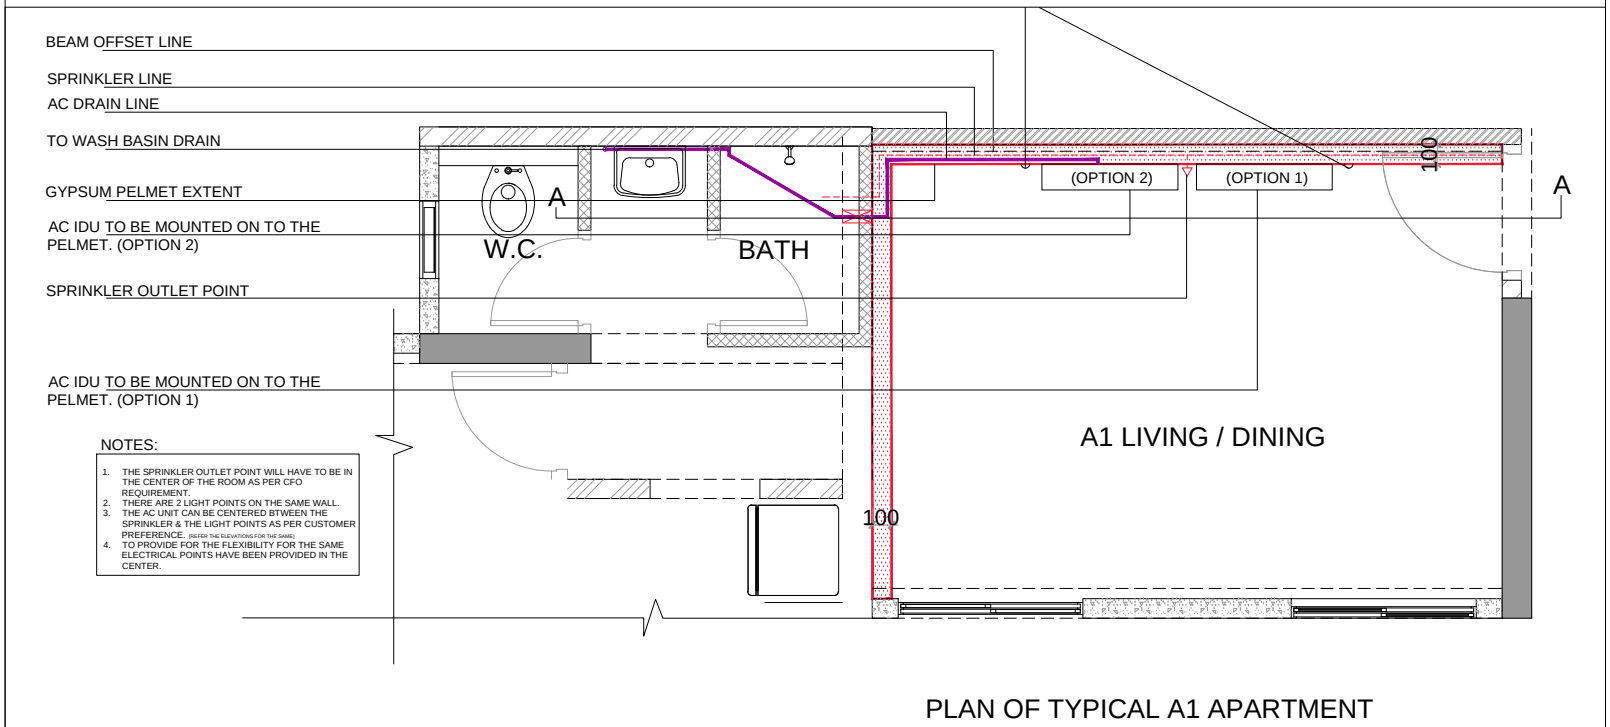

PLAN OF TYPICAL A1 APARTMENT