
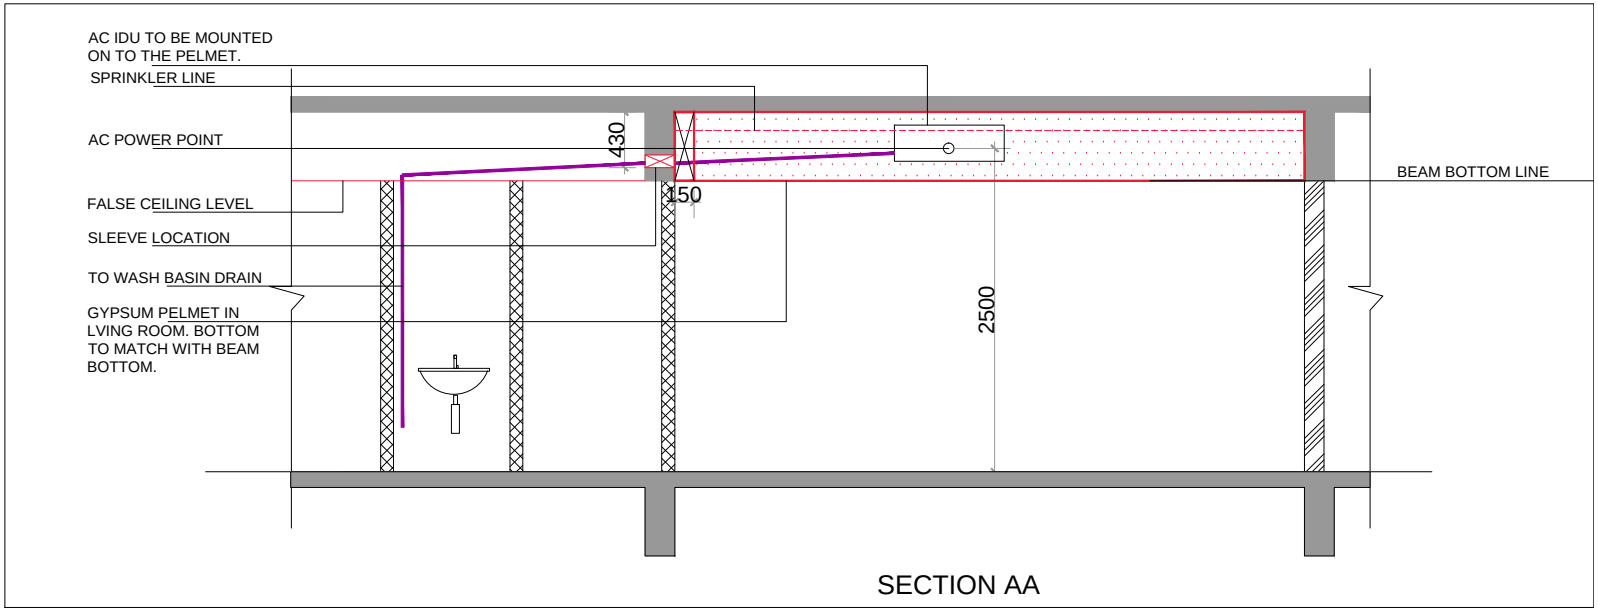


SECTION AA

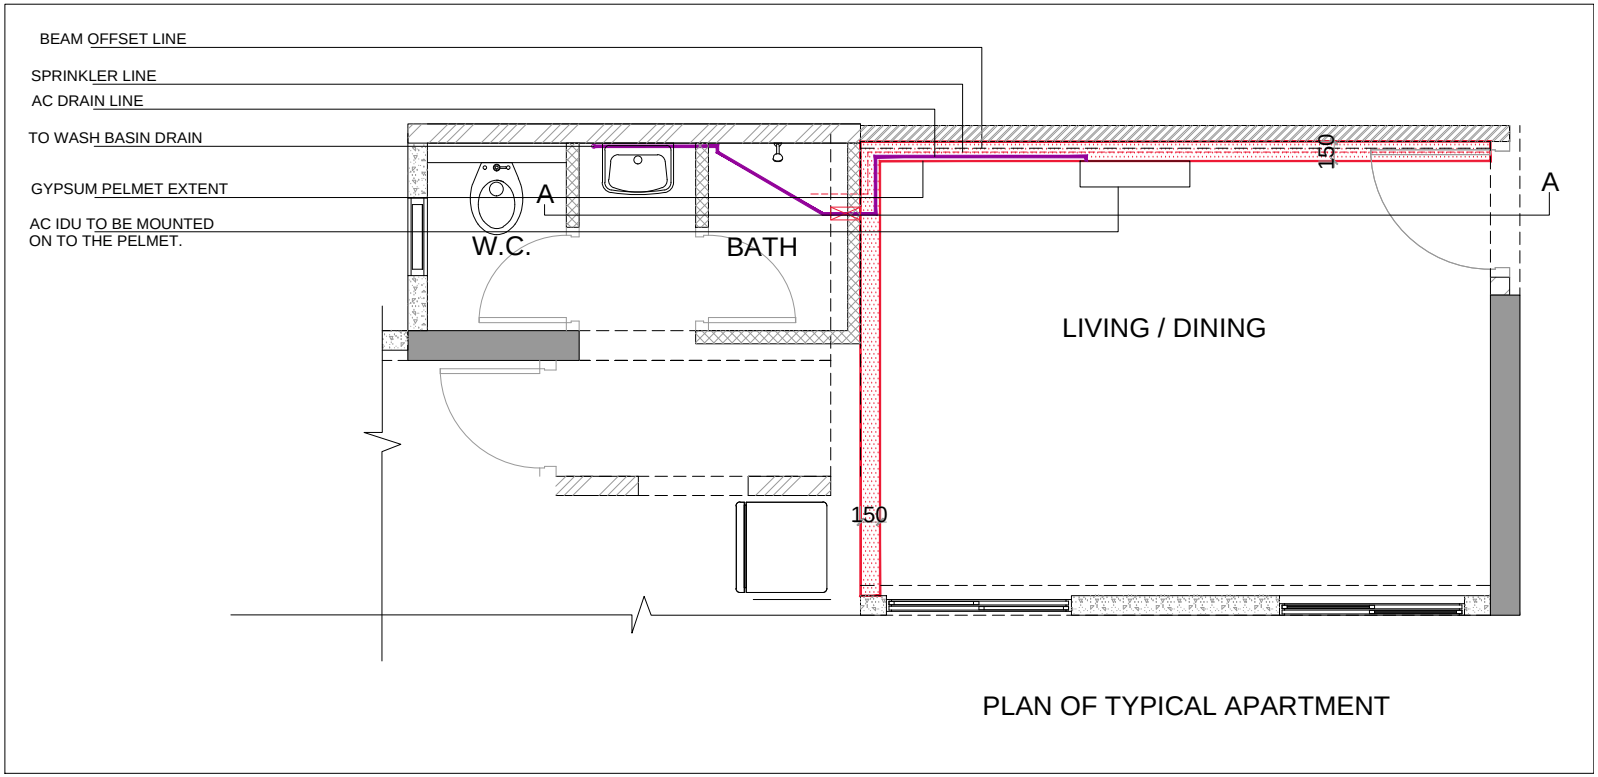

PLAN OF TYPICAL APARTMENT