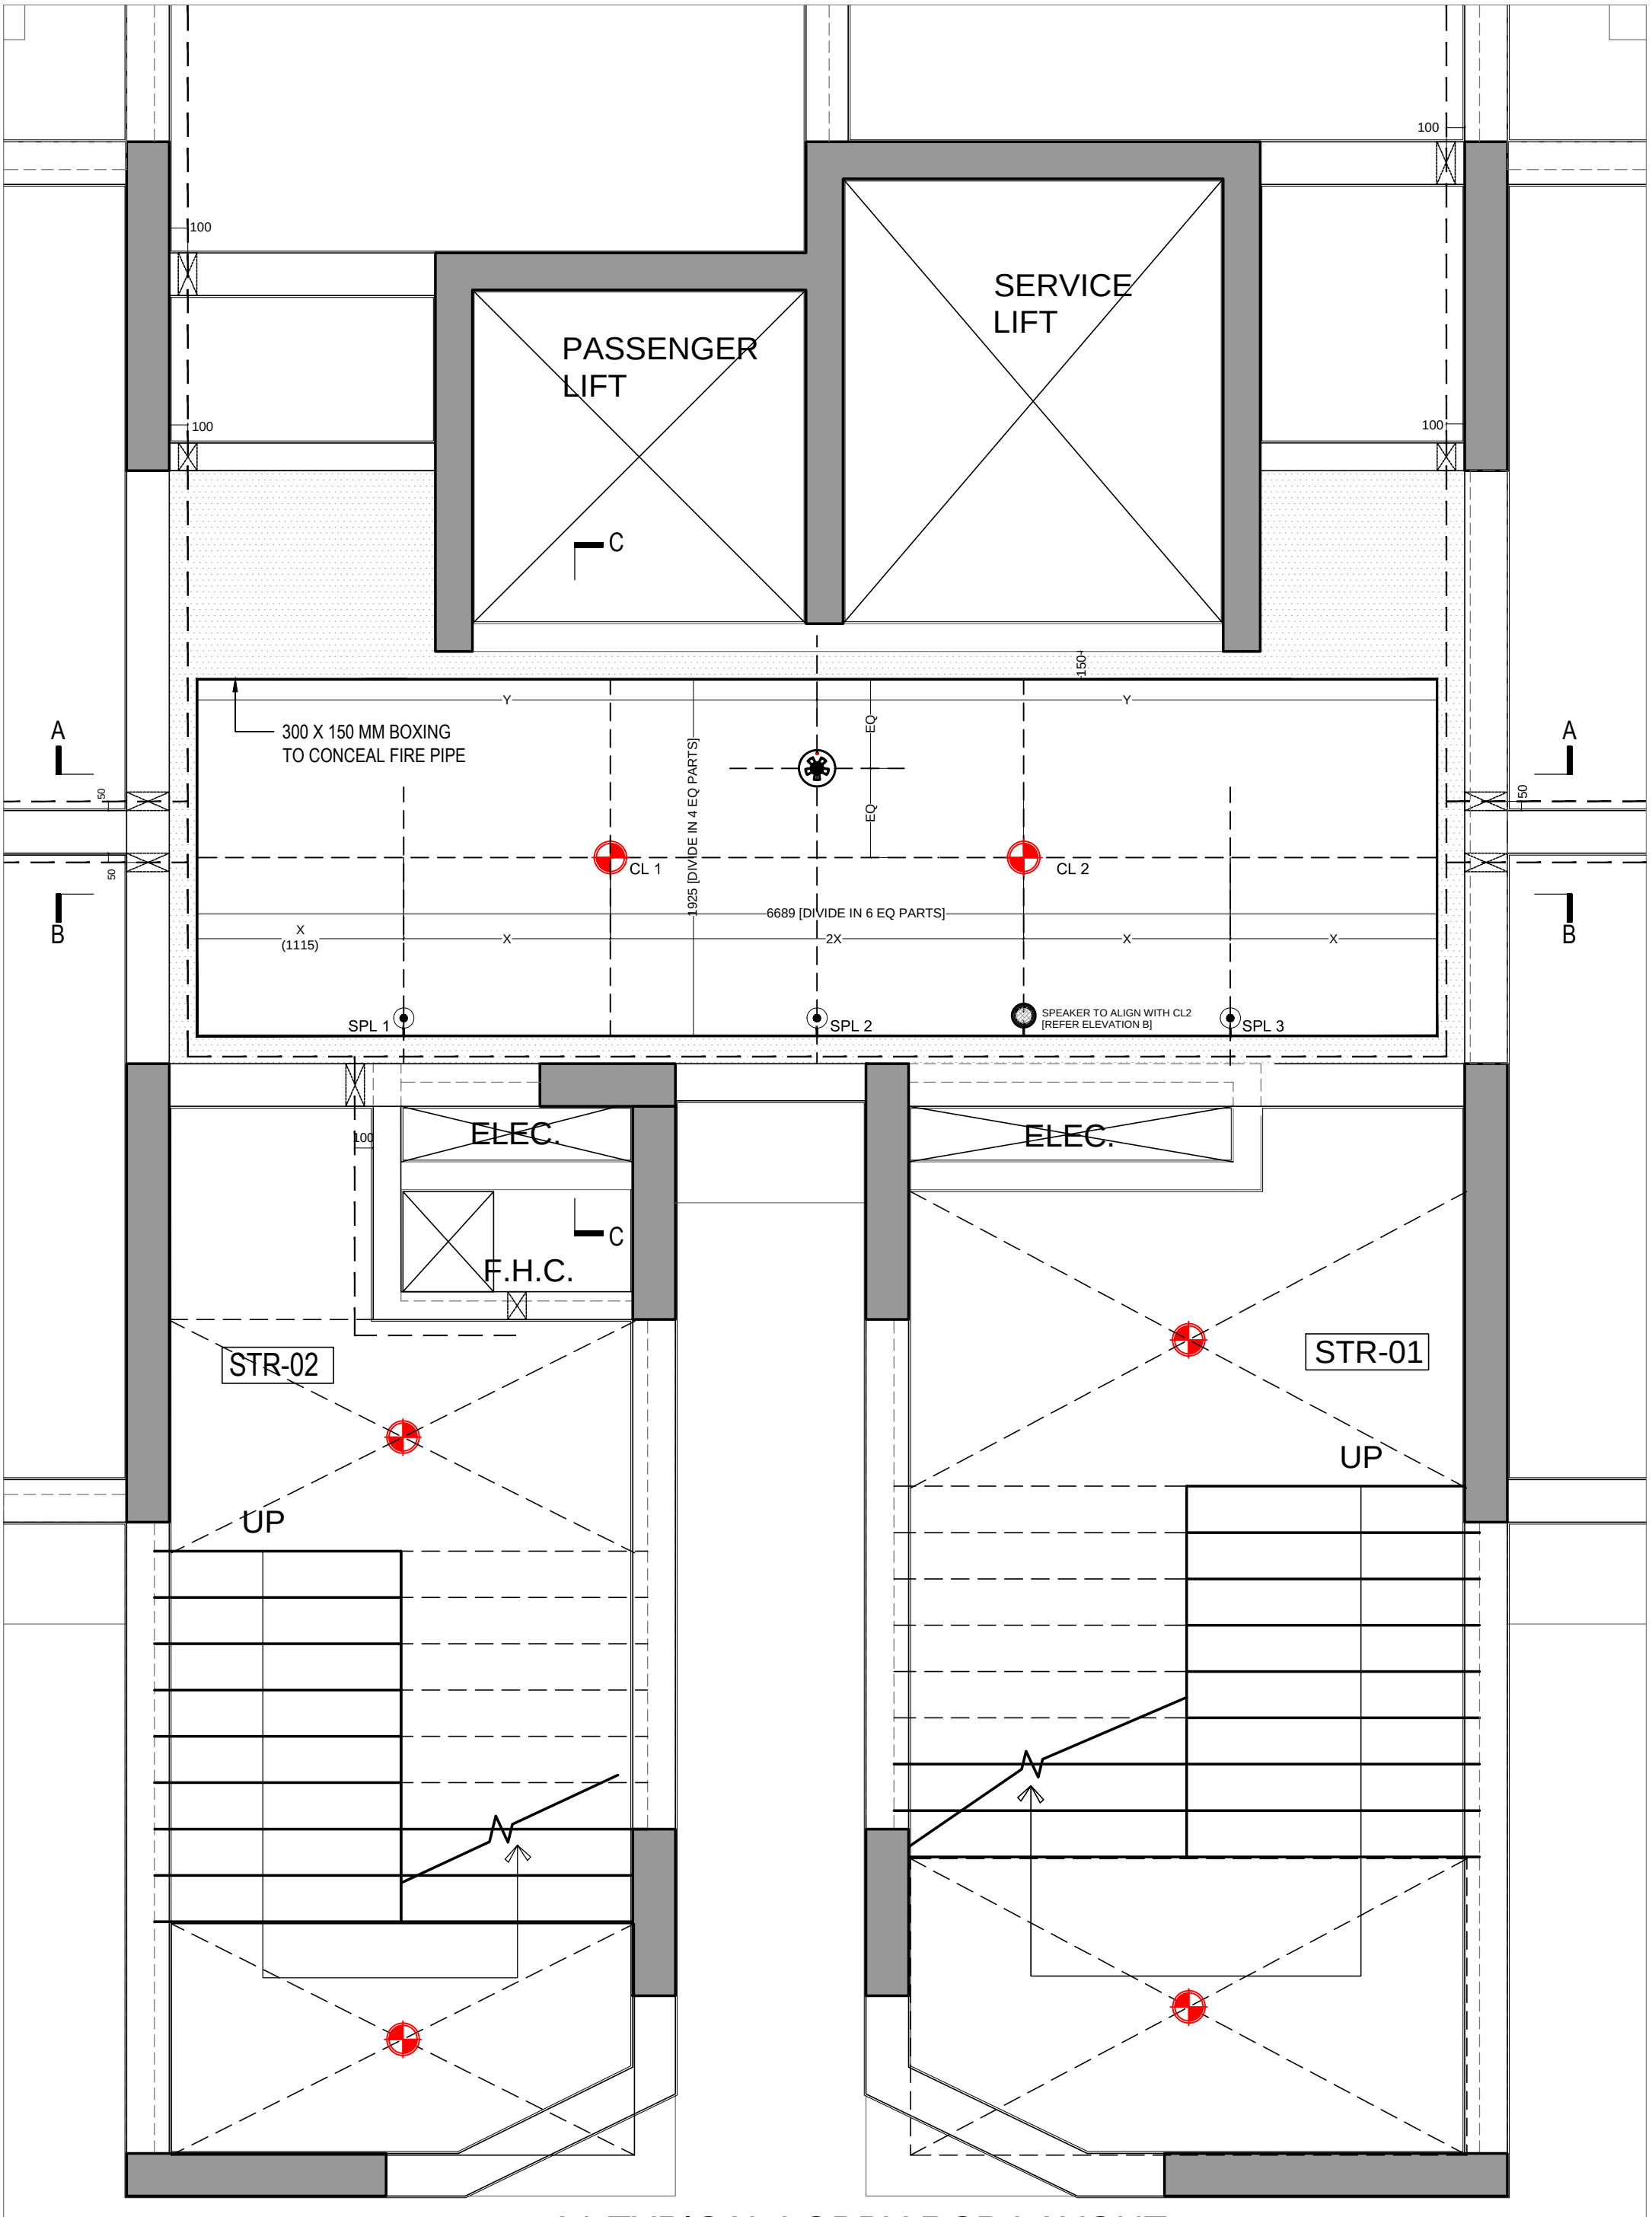


A1 TYPICAL LOBBY RCP LAYOUT