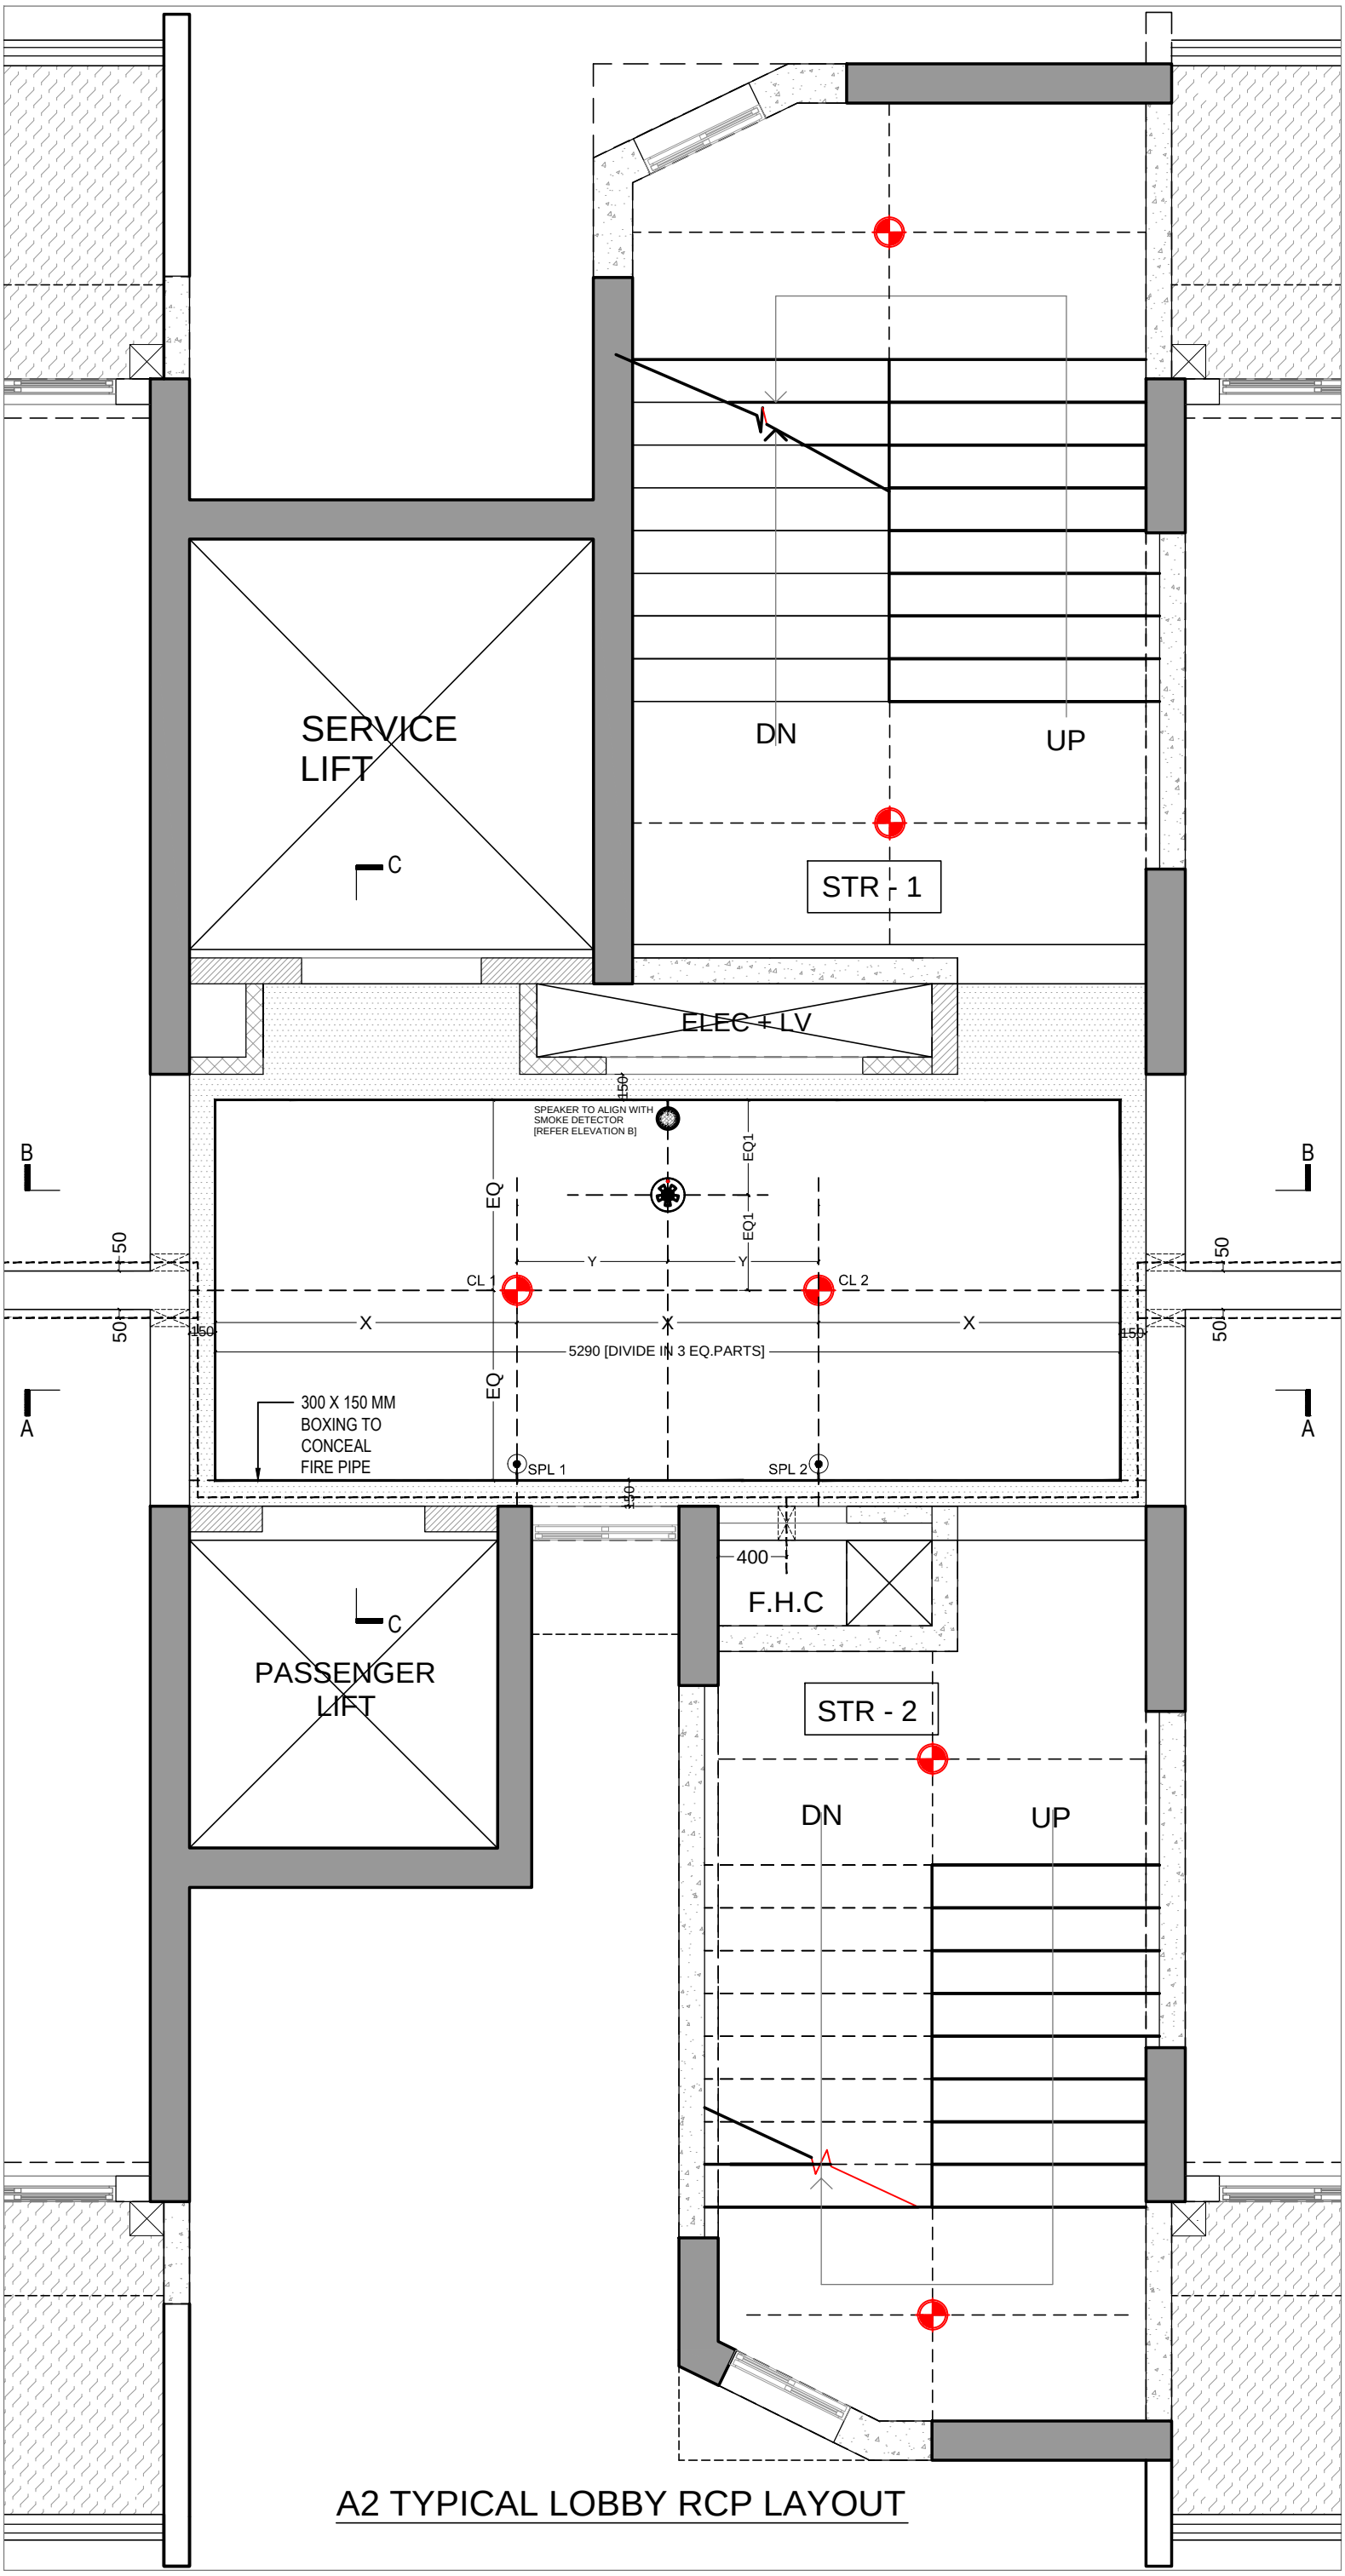


A2 TYPICAL LOBBY RCP LAYOUT