
PRODUCED BY AN AUTODESK EDUCATIONAL PRODUCT

	8th floor	13th floor
A1	33.60	19.80
A2	28.80	16.80
B1	45.00	26.20
B2	37.50	21.90
B3	44.40	26.10

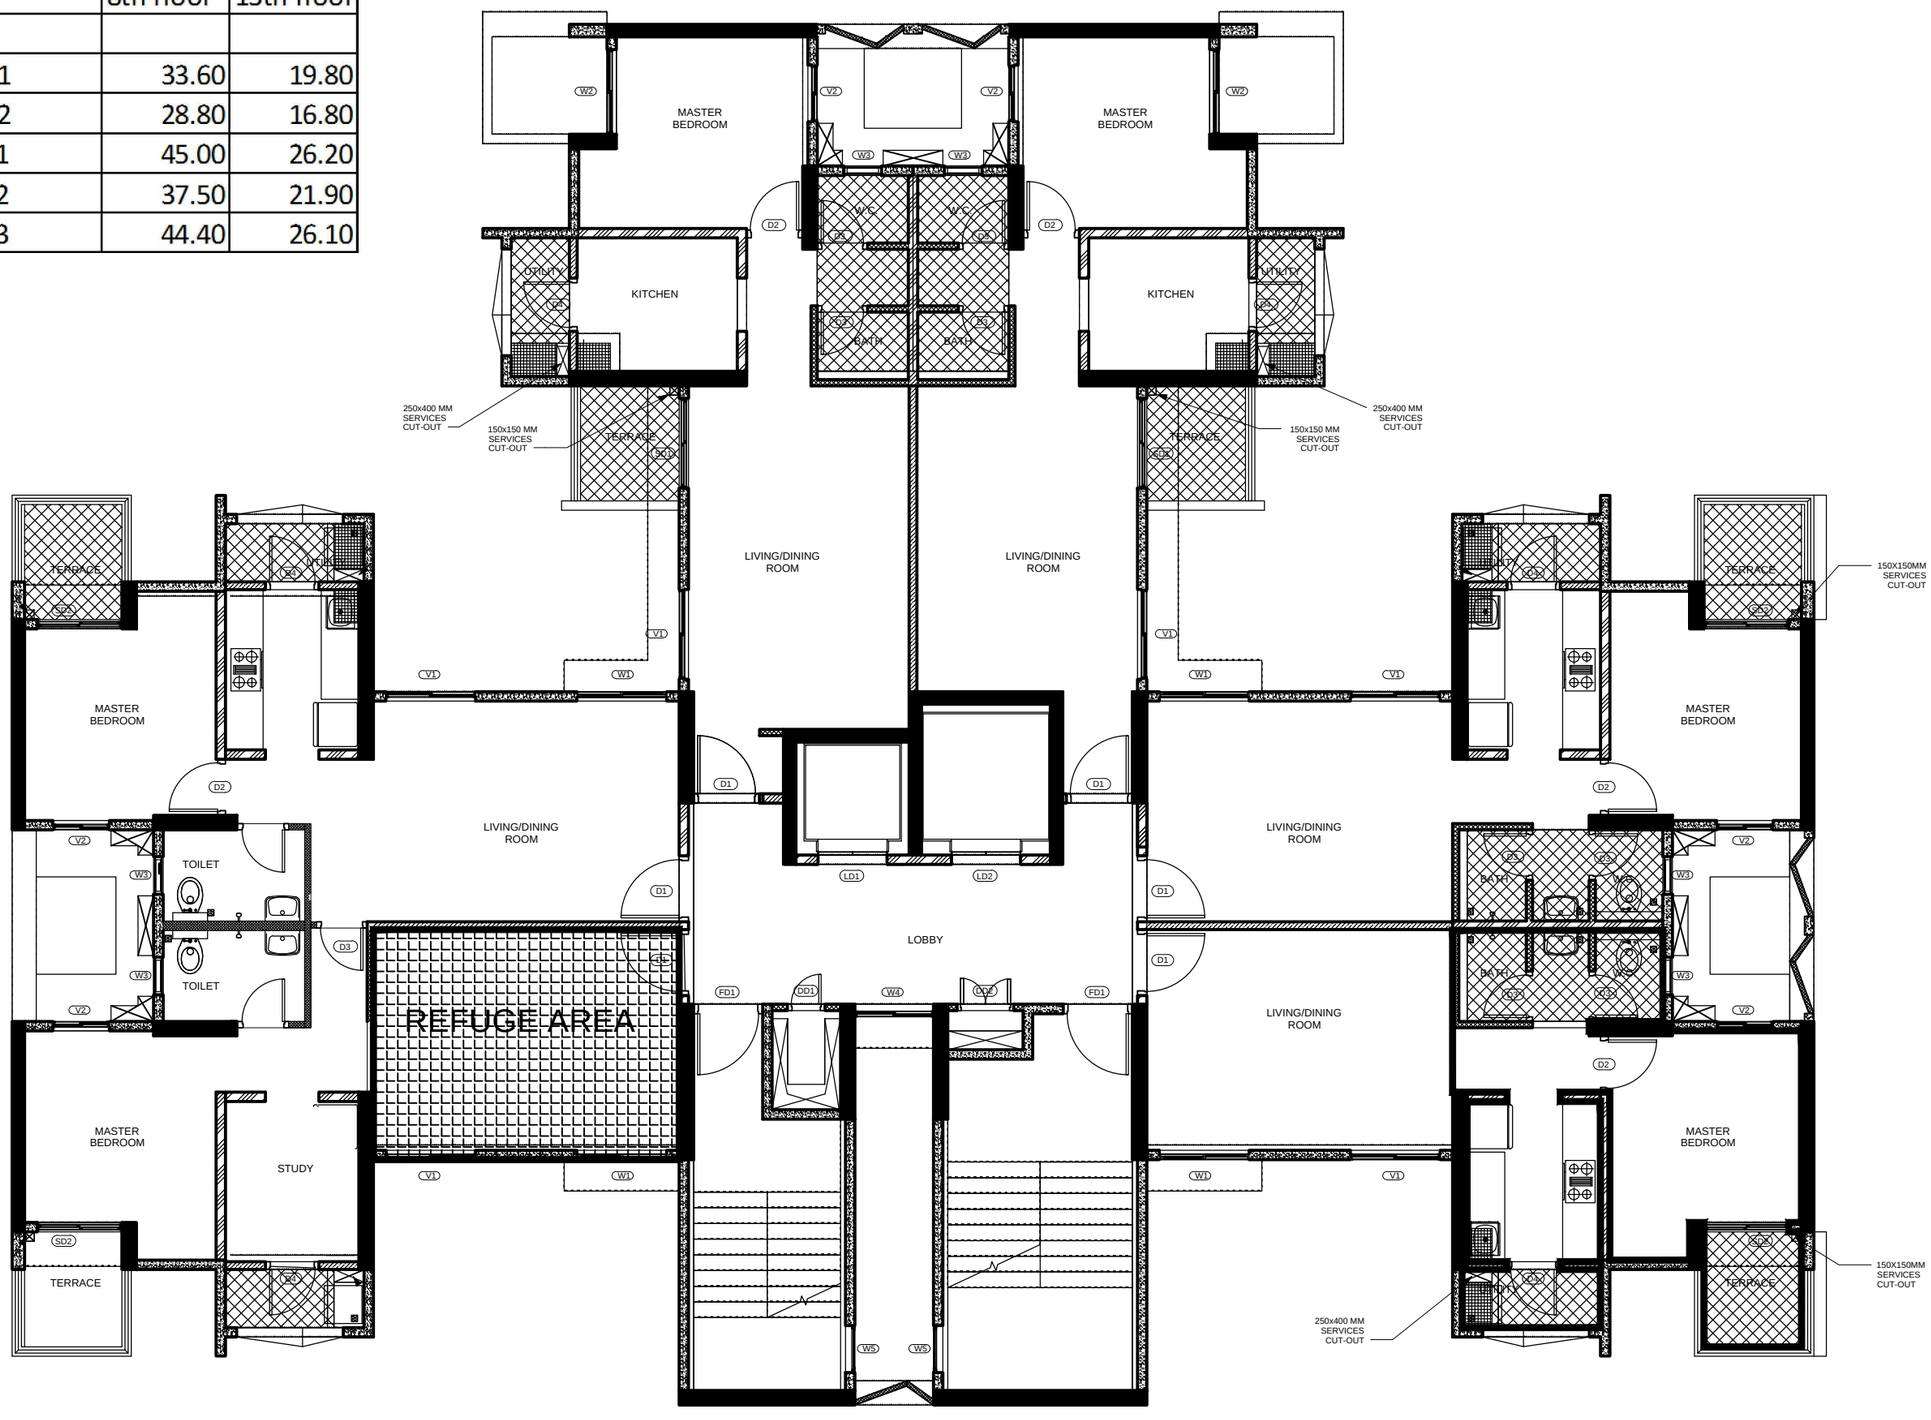

A1 13TH FLOOR REFUGE
SALE AREA 1116 SQ.FT

REFUGE AREA 18 SQ.M

OPTION 1 (COMBINED FLAT)

PRODUCED BY AN AUTODESK EDUCATIONAL PRODUCT

PRODUCED BY AN AUTODESK EDUCATIONAL PRODUCT