
PRODUCED BY AN AUTODESK EDUCATIONAL PRODUCT

	8th floor	13th floor
A1	33.60	19.80
A2	28.80	16.80
B1	45.00	26.20
B2	37.50	21.90
B3	44.40	26.10

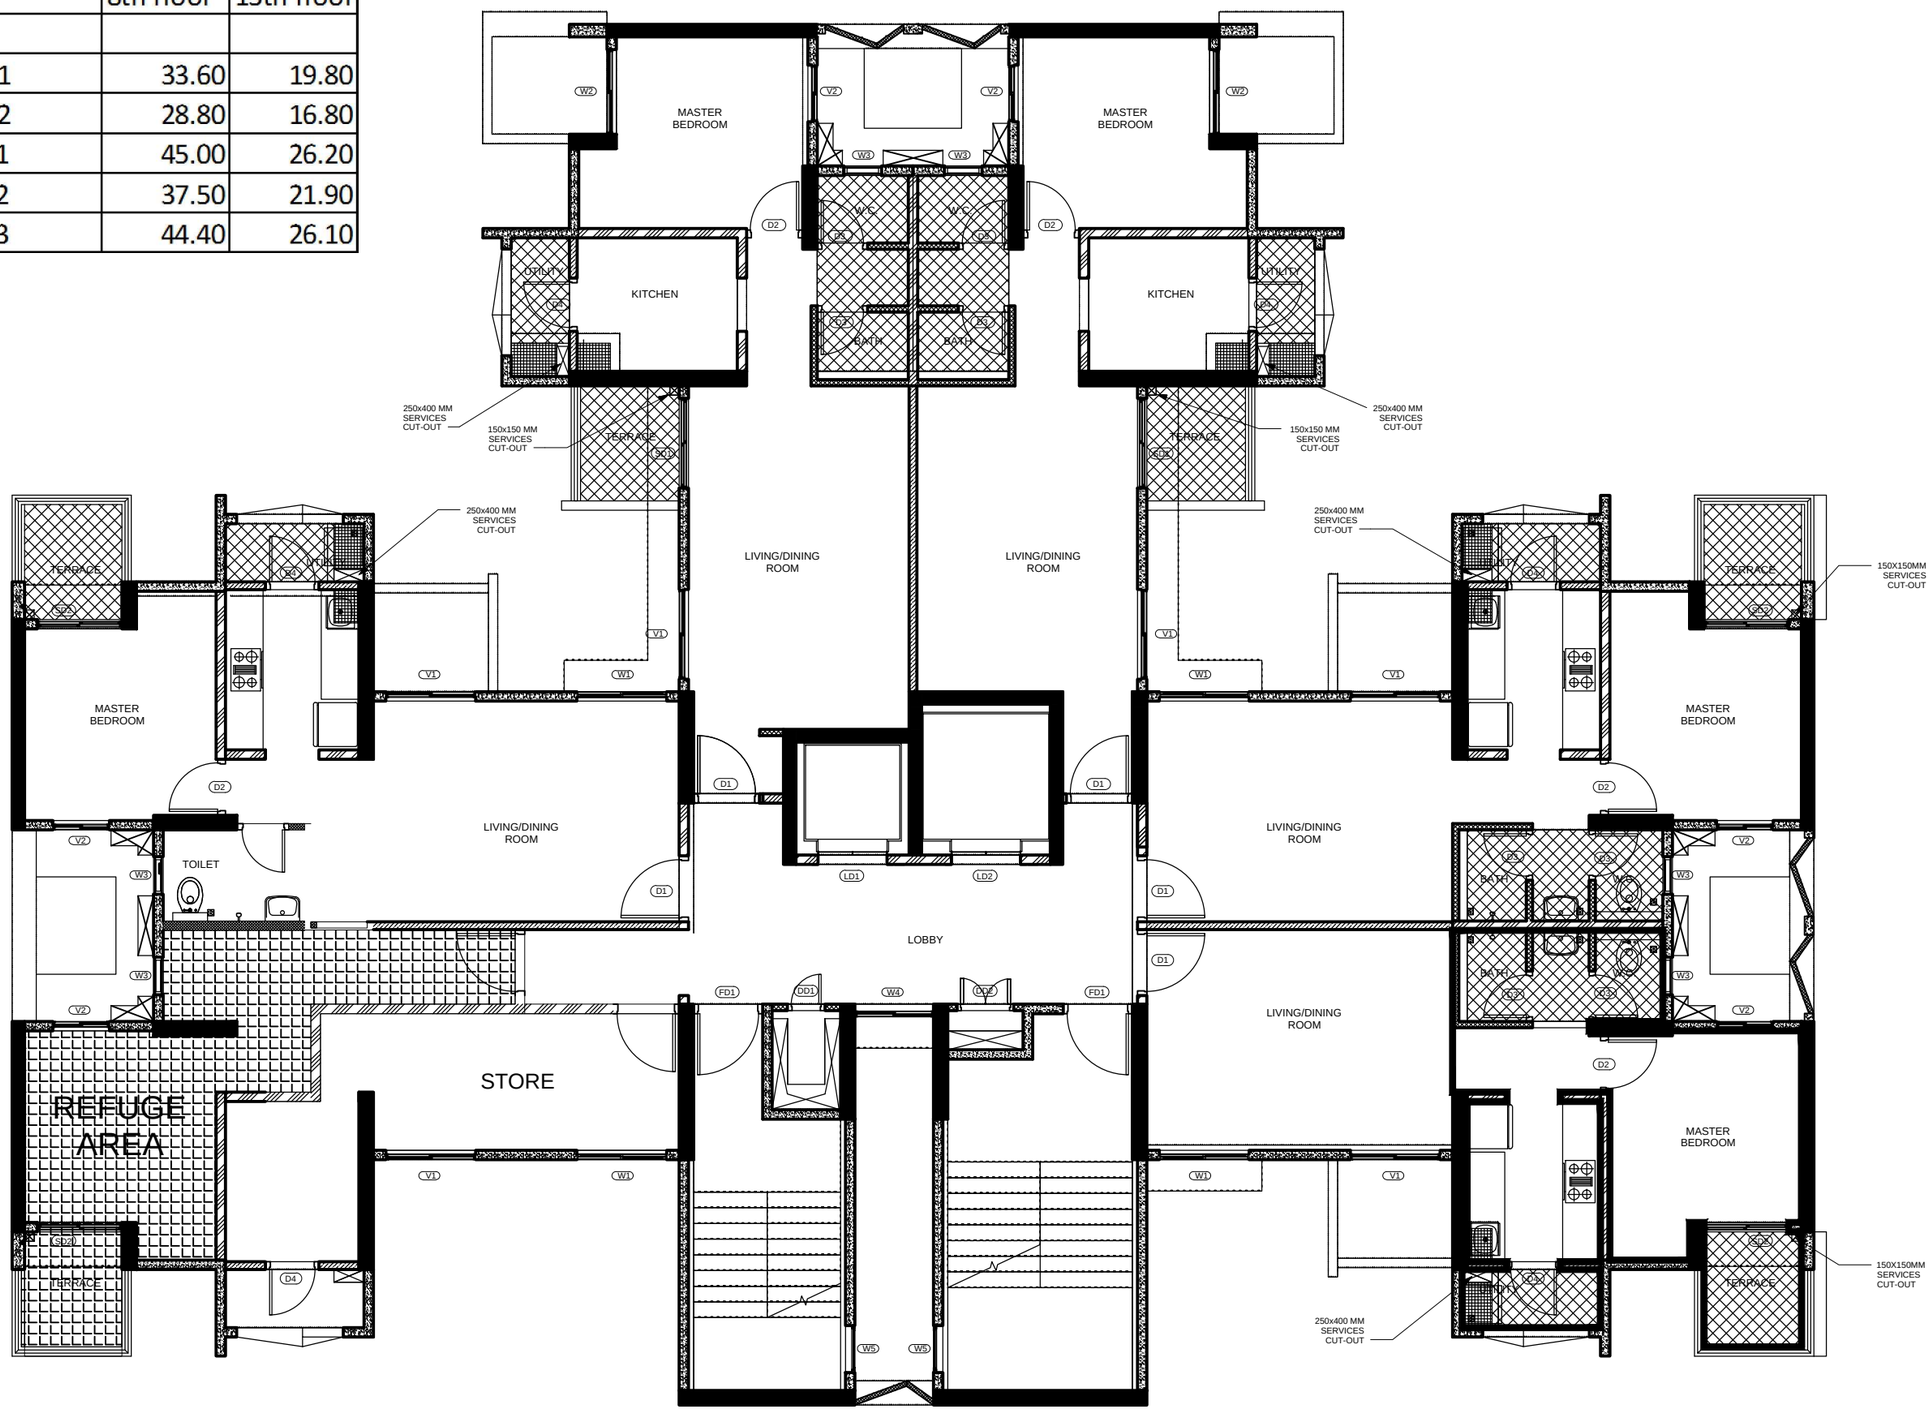

A1 13TH FLOOR REFUGE
STORE AREA 297SQ.FT (SA)

REFUGE AREA 22 SQ.M

OPTION 2 (STORE)

PRODUCED BY AN AUTODESK EDUCATIONAL PRODUCT

PRODUCED BY AN AUTODESK EDUCATIONAL PRODUCT