
PRODUCED BY AN AUTODESK EDUCATIONAL PRODUCT

REFUGE AREAS REQUIRED

	8th floor	13th floor
A1	33.60	19.80
A2	28.80	16.80
B1	45.00	26.20
B2	37.50	21.90
B3	44.40	26.10

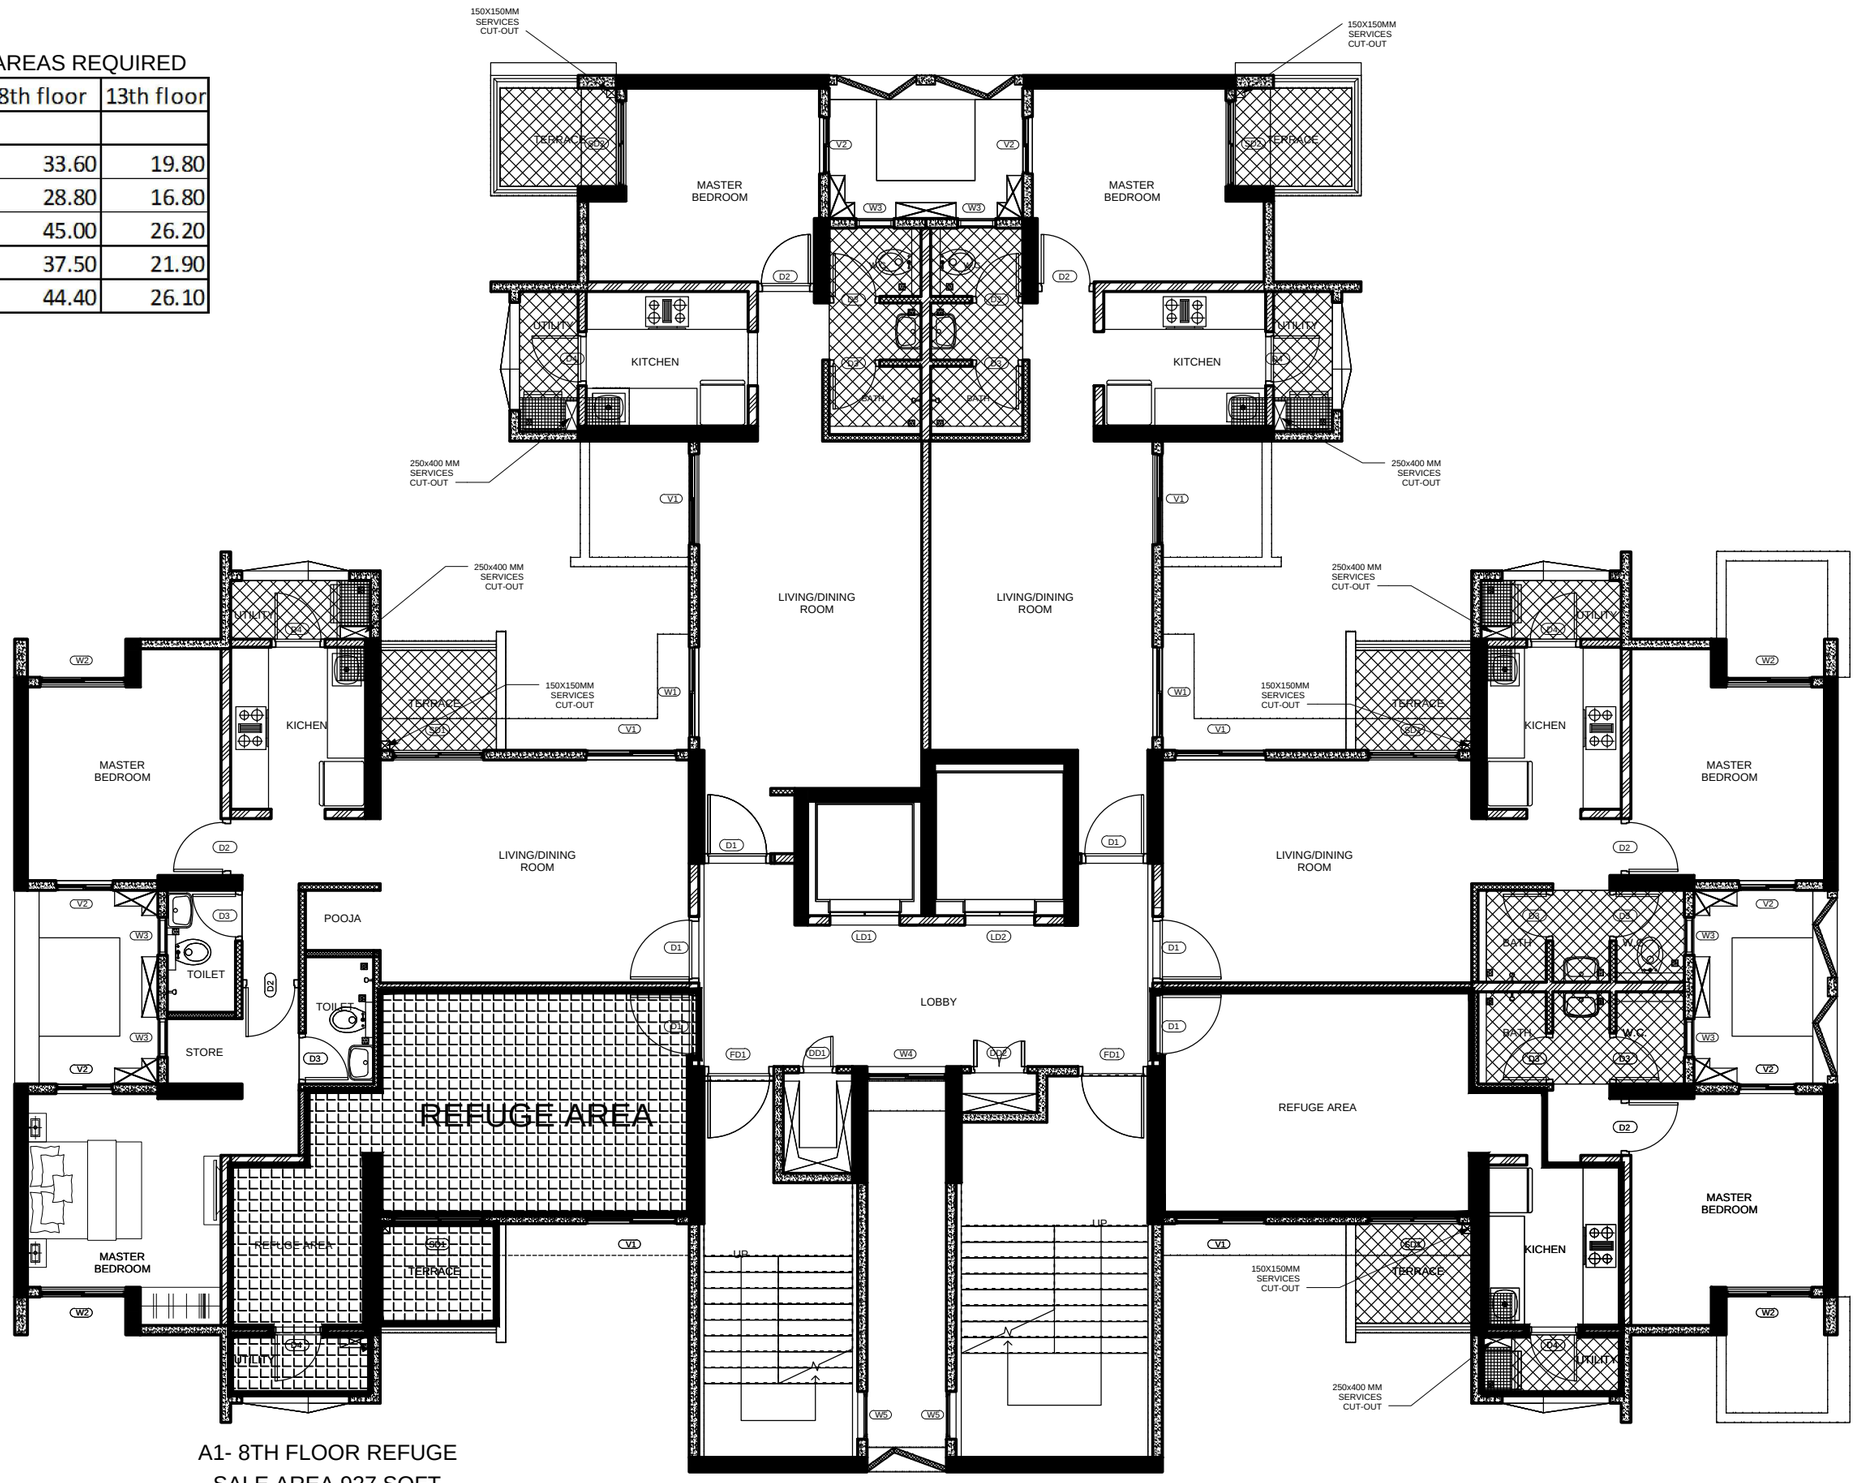

A1- 8TH FLOOR REFUGE

SALE AREA 927 SQFT

REFUGE 30 SQM

OPTION 1 (combined flat)

PRODUCED BY AN AUTODESK EDUCATIONAL PRODUCT

PRODUCED BY AN AUTODESK EDUCATIONAL PRODUCT