
PRODUCED BY AN AUTODESK EDUCATIONAL PRODUCT

REFUGE AREAS REQUIRED

	8th floor	13th floor
A1	33.60	19.80
A2	28.80	16.80
B1	45.00	26.20
B2	37.50	21.90
B3	44.40	26.10

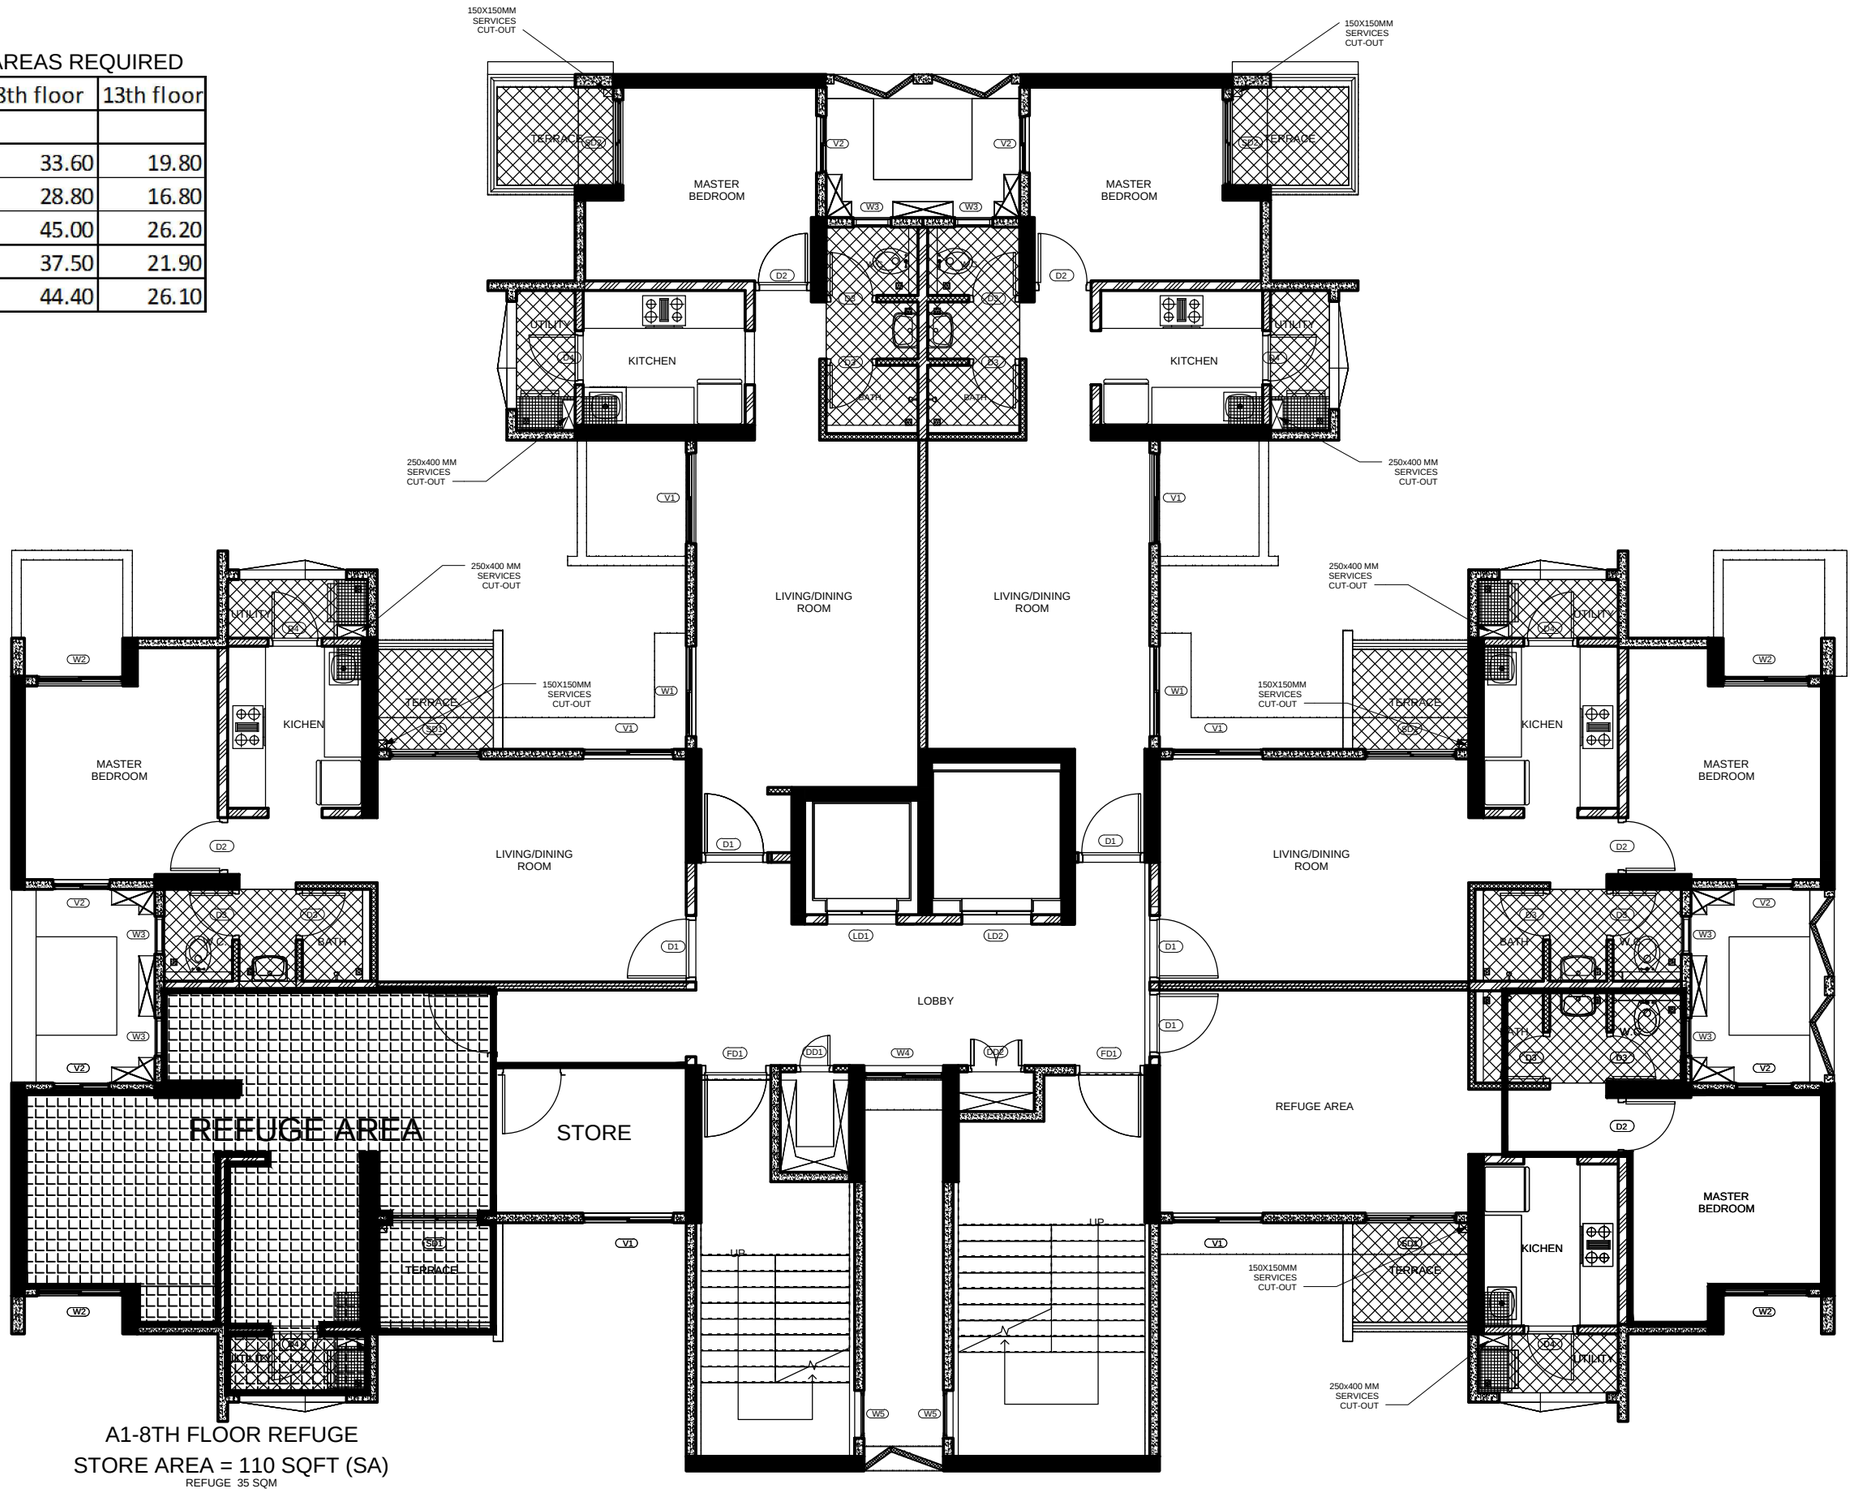

A1-8TH FLOOR REFUGE

STORE AREA = 110 SQFT (SA)

REFUGE 35 SQM

OPTION 2 (store)

PRODUCED BY AN AUTODESK EDUCATIONAL PRODUCT

PRODUCED BY AN AUTODESK EDUCATIONAL PRODUCT