
PRODUCED BY AN AUTODESK EDUCATIONAL PRODUCT

	8th floor	13th floor
A1	33.60	19.80
A2	28.80	16.80
B1	45.00	26.20
B2	37.50	21.90
B3	44.40	26.10

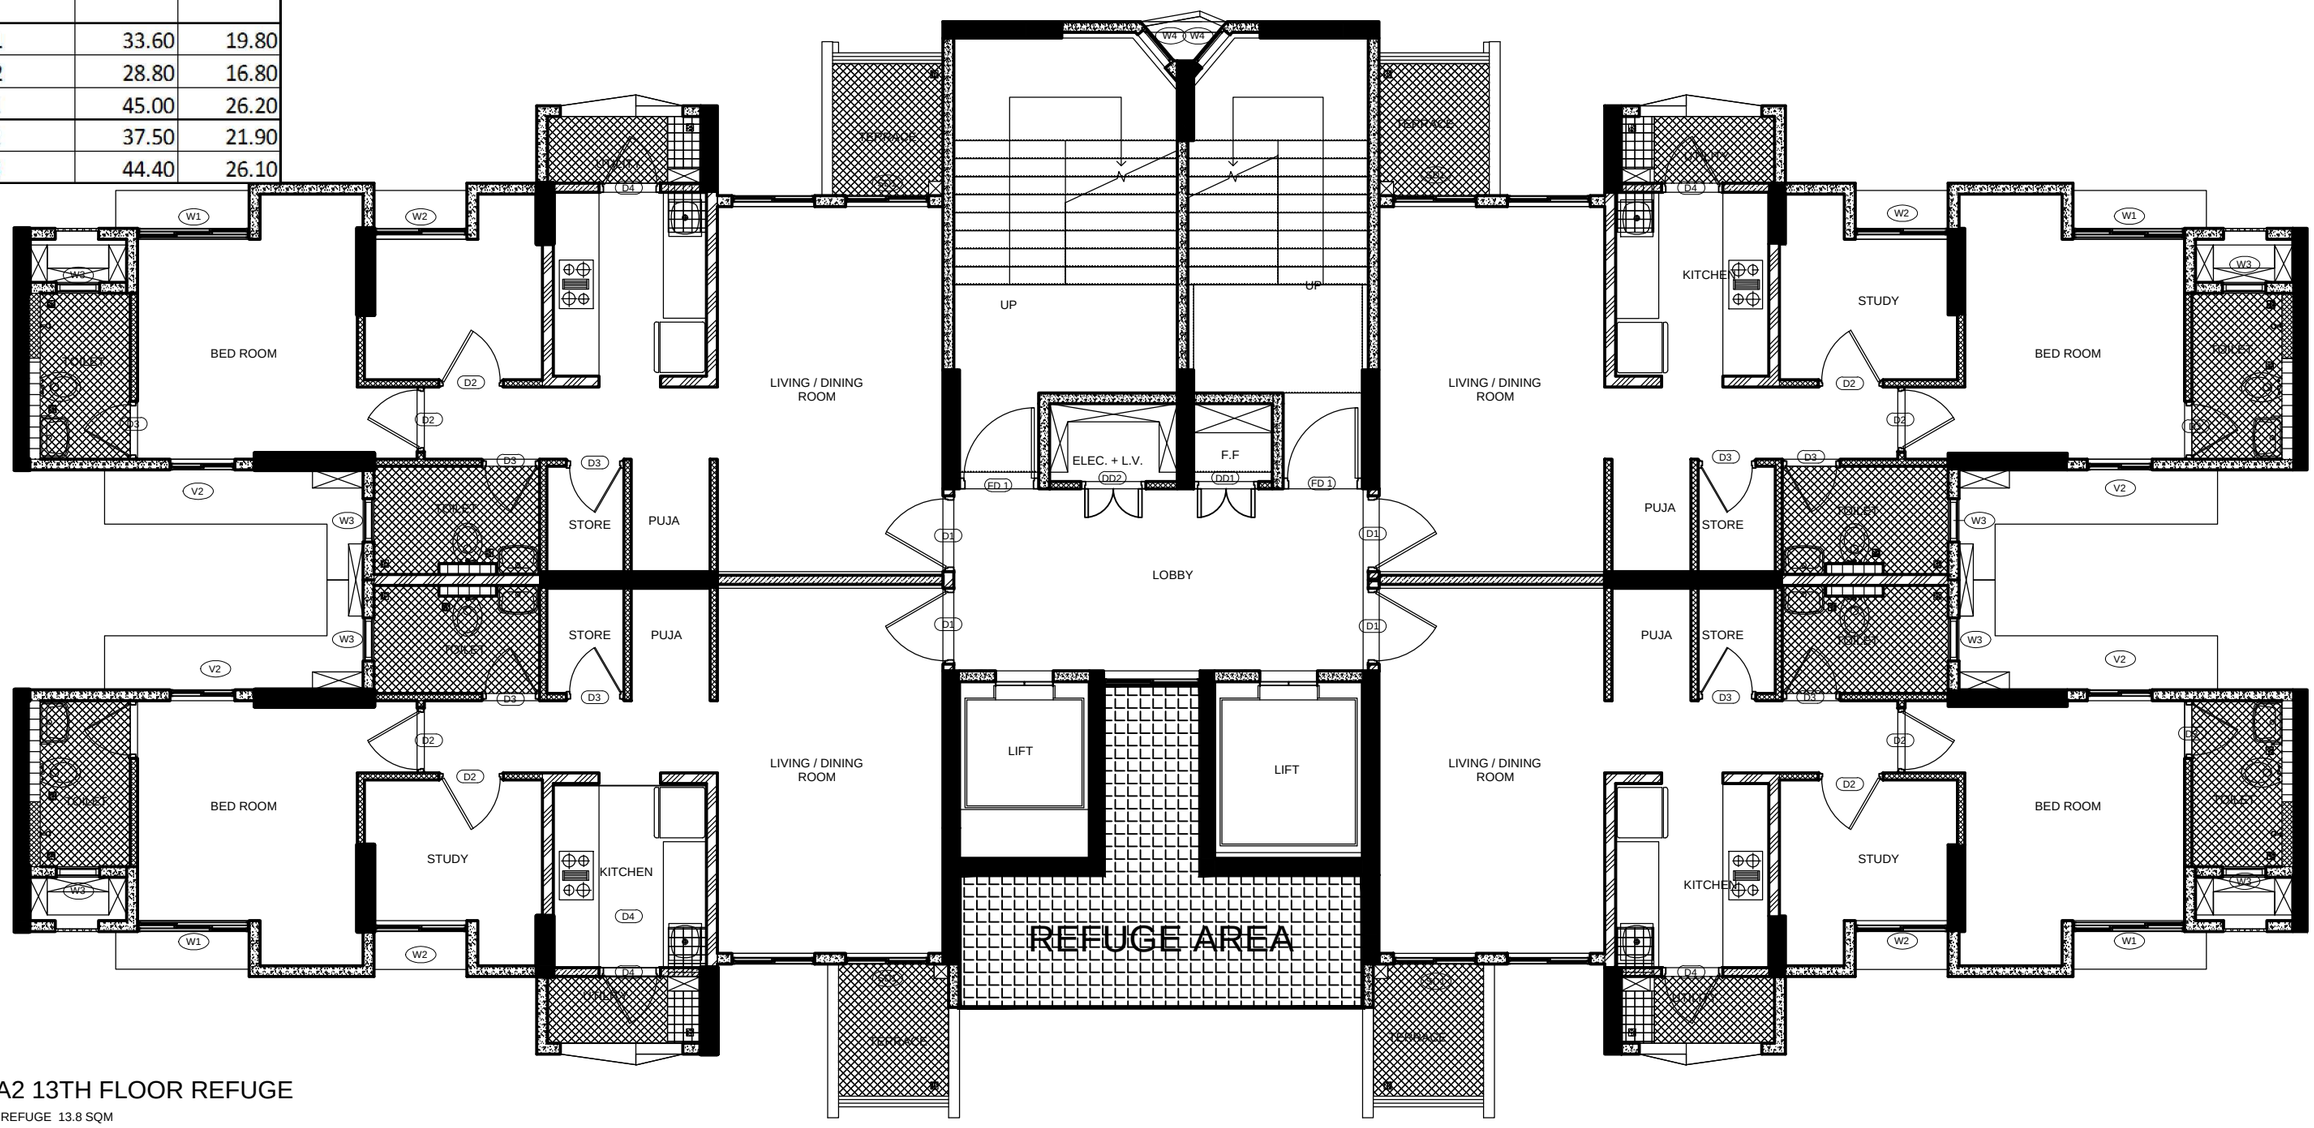

A2 13TH FLOOR REFUGE

REFUGE 13.8 SQM

OPTION 1 (SEPARATE FLAT)

PRODUCED BY AN AUTODESK EDUCATIONAL PRODUCT

PRODUCED BY AN AUTODESK EDUCATIONAL PRODUCT