
PRODUCED BY AN AUTODESK EDUCATIONAL PRODUCT

	8th floor	13th floor
A1	33.60	19.80
A2	28.80	16.80
B1	45.00	26.20
B2	37.50	21.90
B3	44.40	26.10

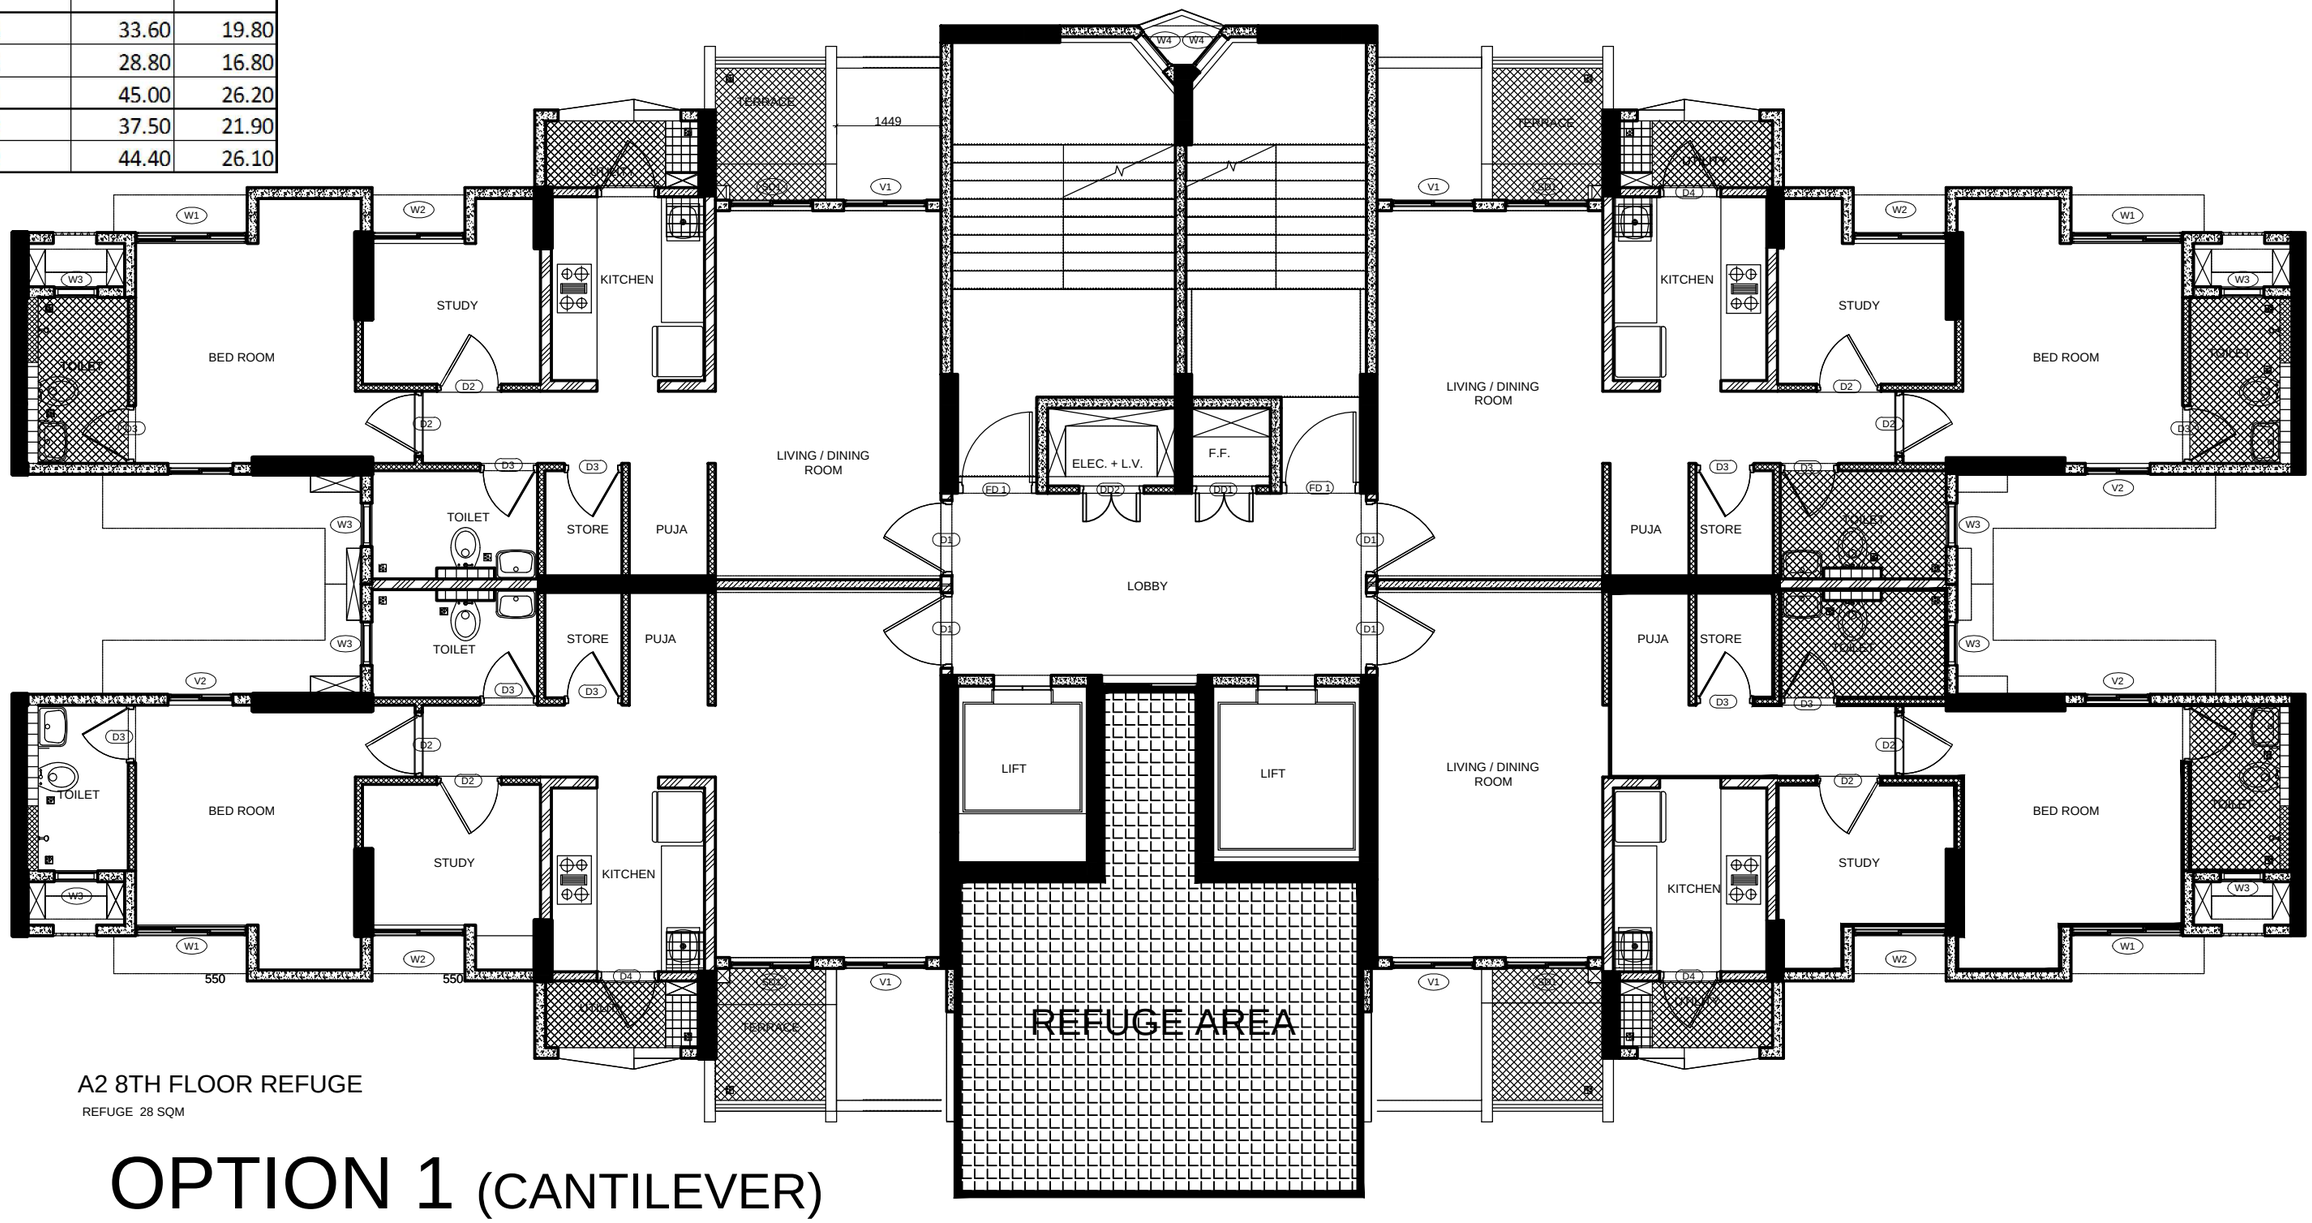

A2 8TH FLOOR REFUGE

REFUGE 28 SQM

OPTION 1 (CANTILEVER)

PRODUCED BY AN AUTODESK EDUCATIONAL PRODUCT

PRODUCED BY AN AUTODESK EDUCATIONAL PRODUCT