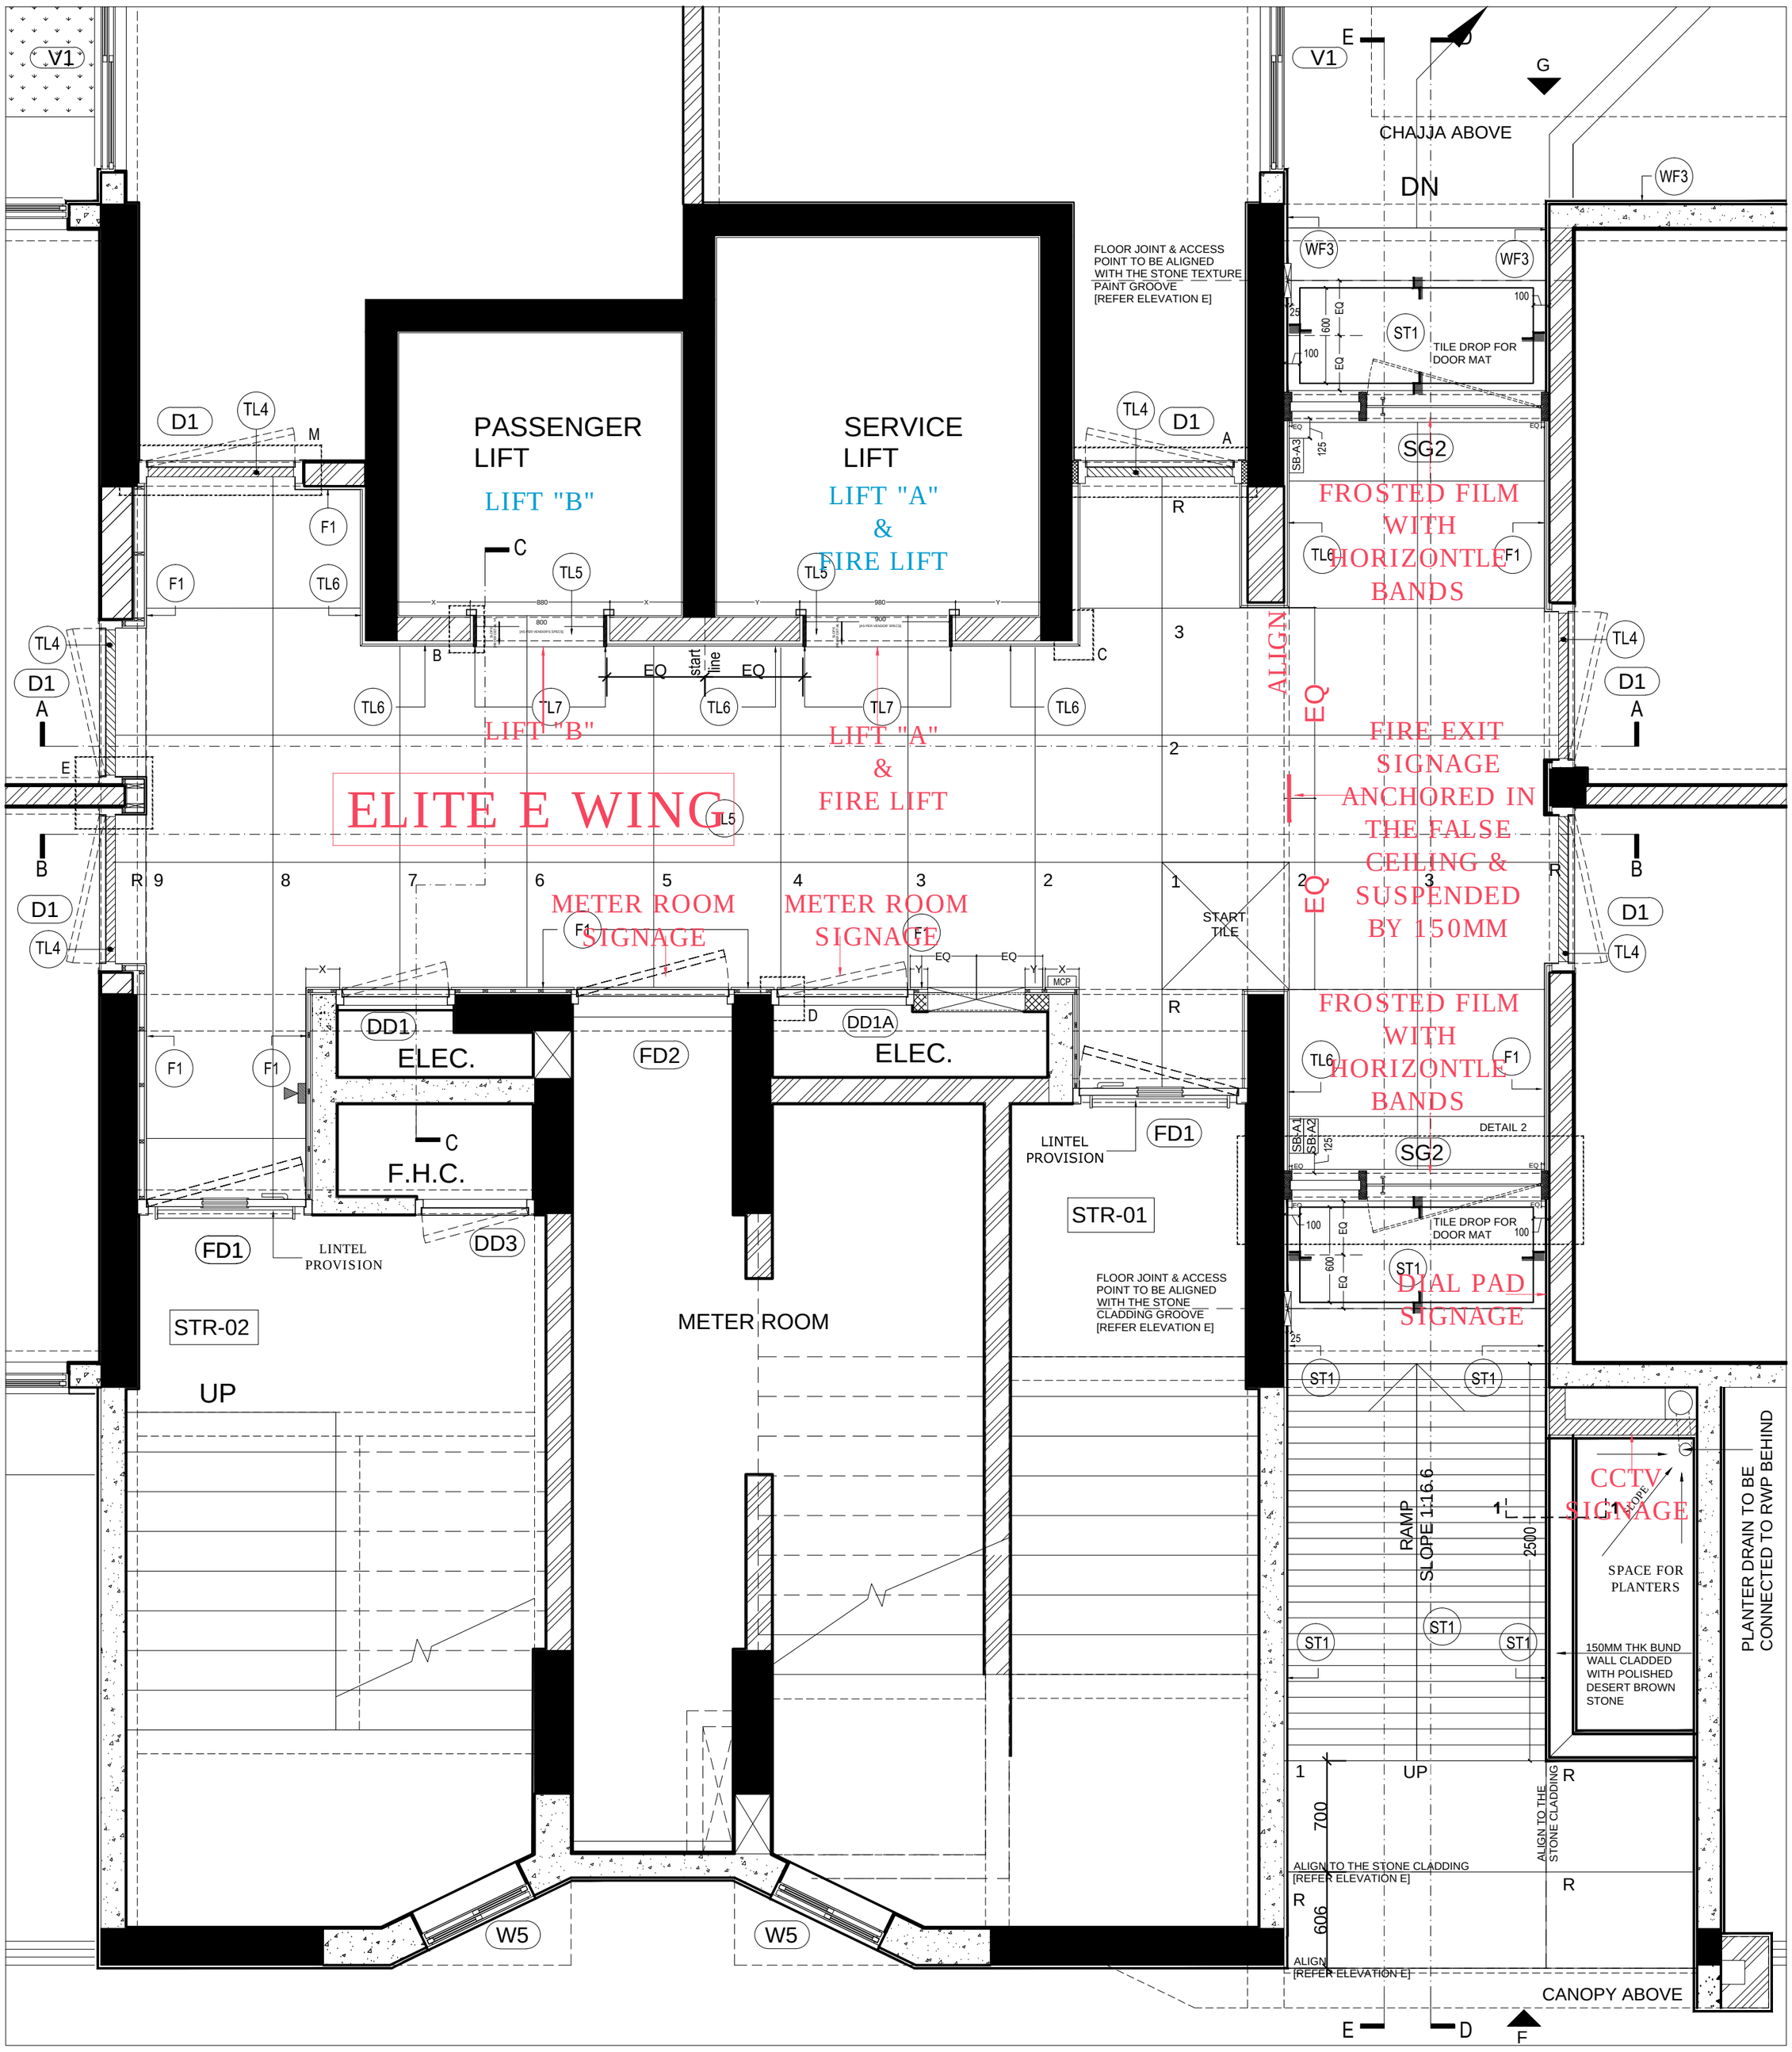


ELITE E WING FLOORING LAYOUT