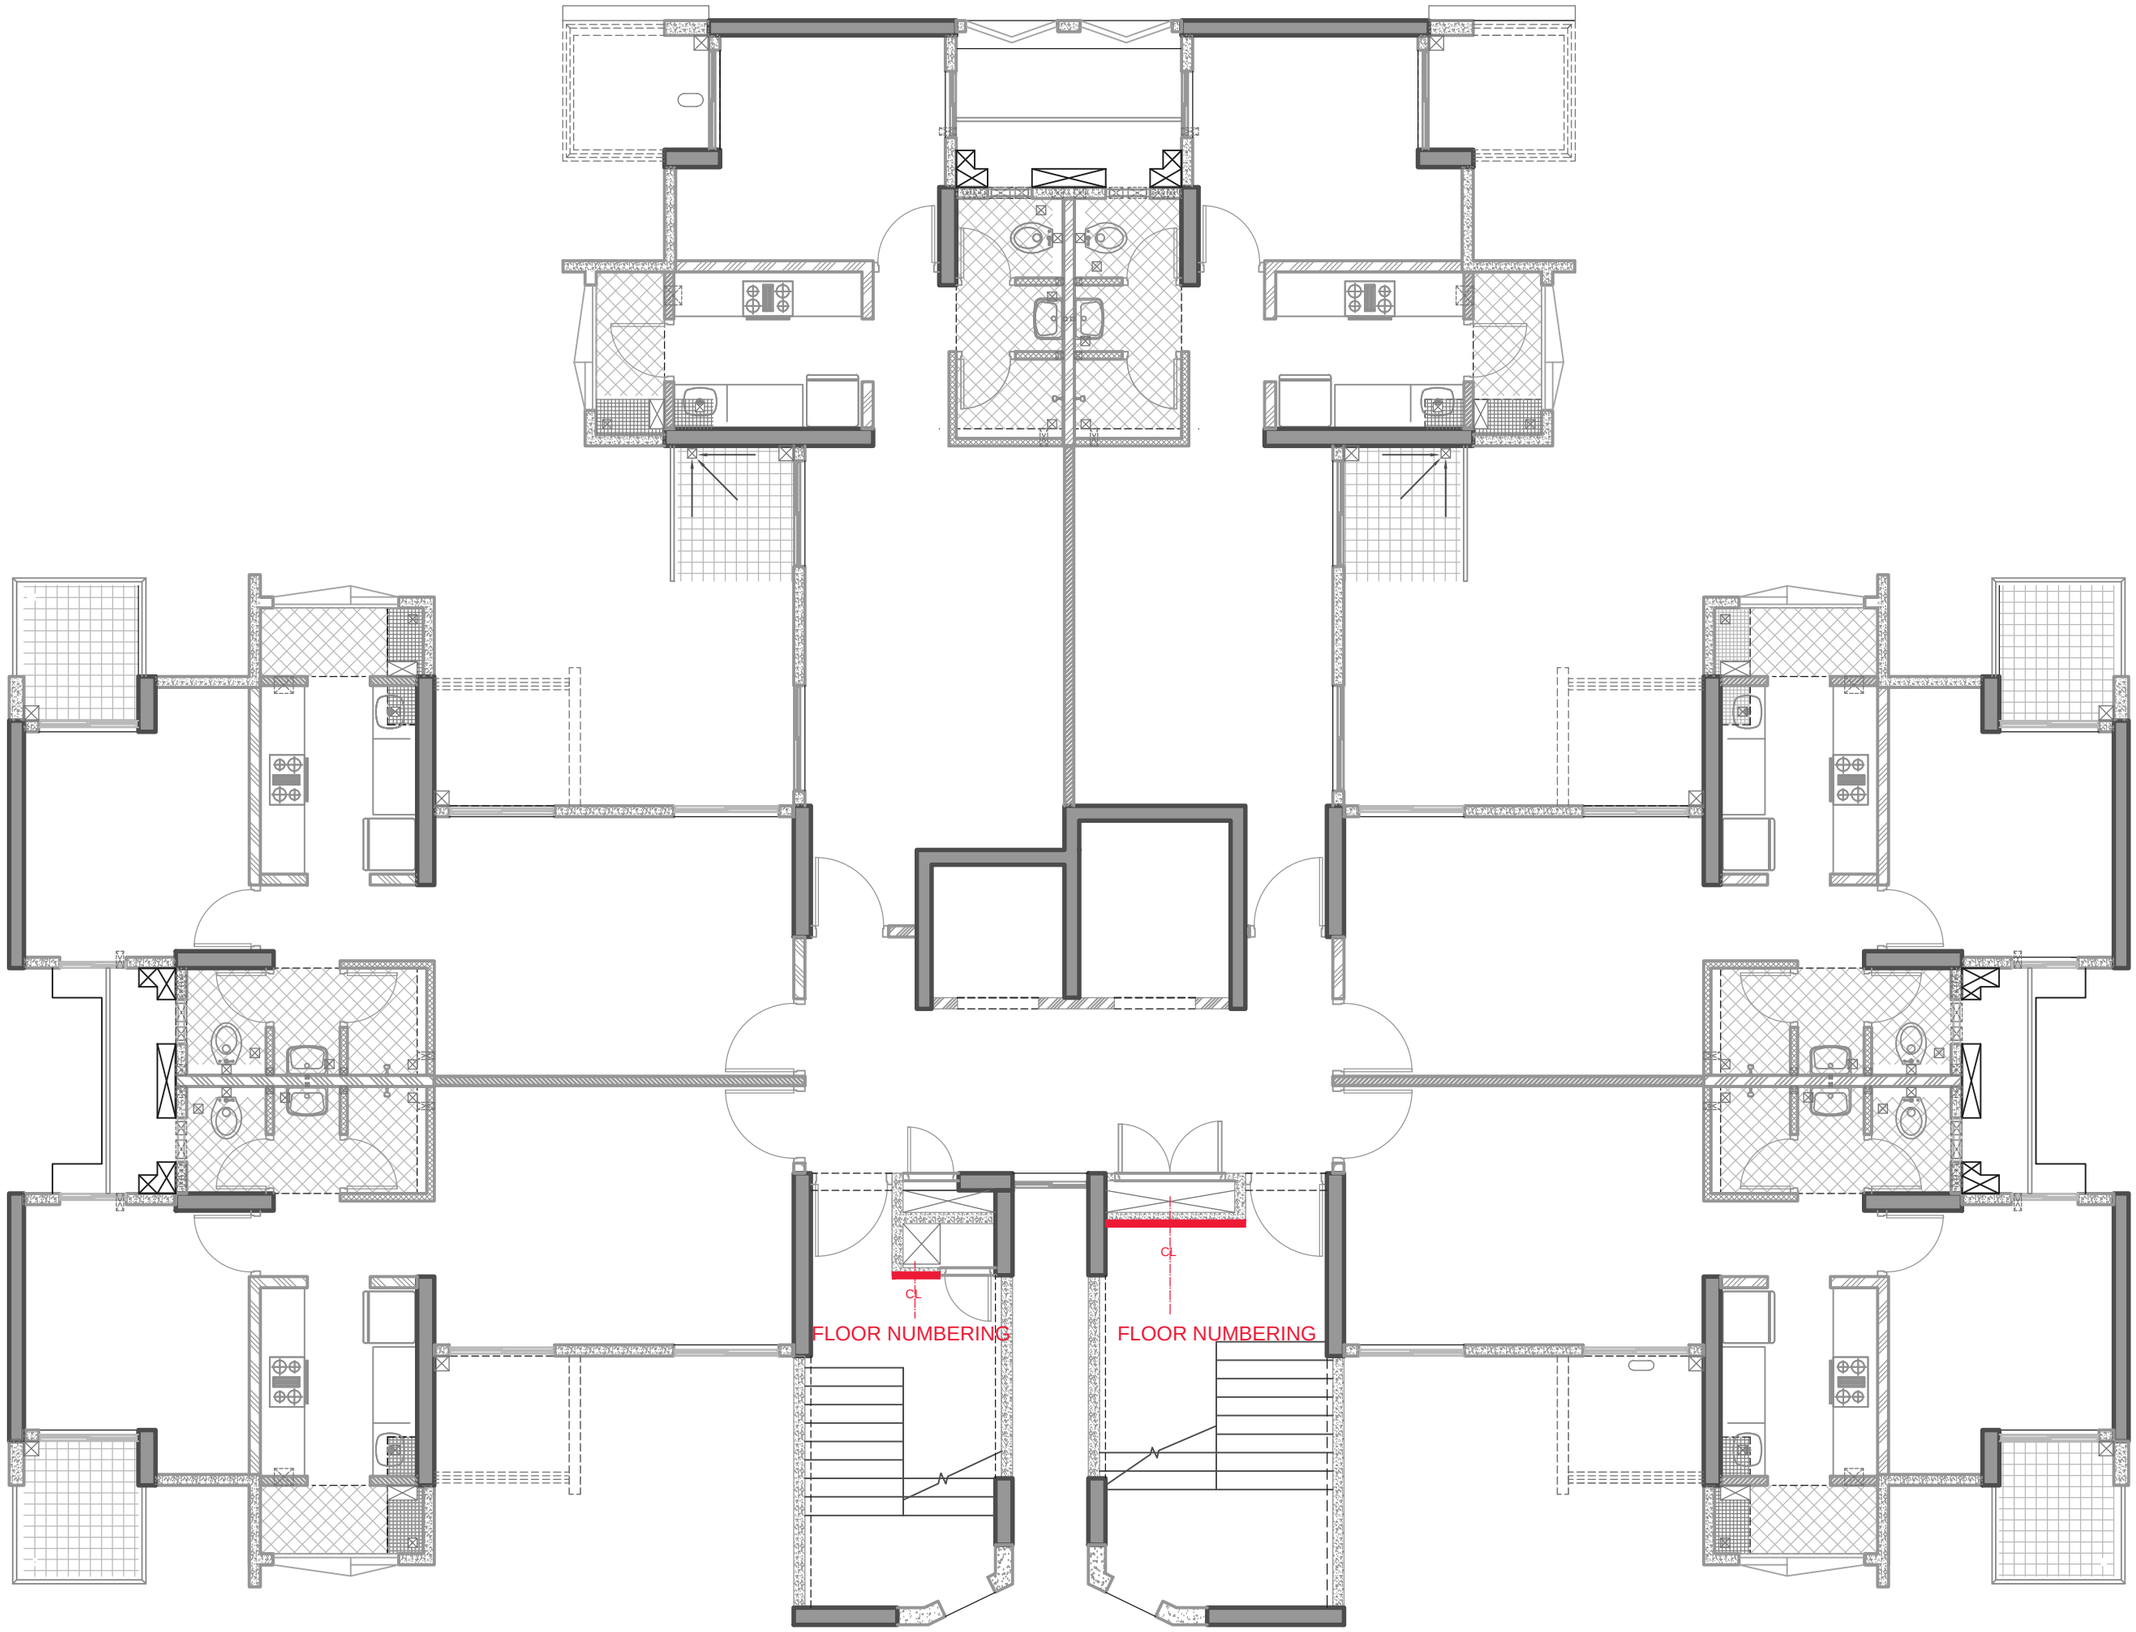


A1 TYPICAL FLOOR

FLOOR NUMBERING