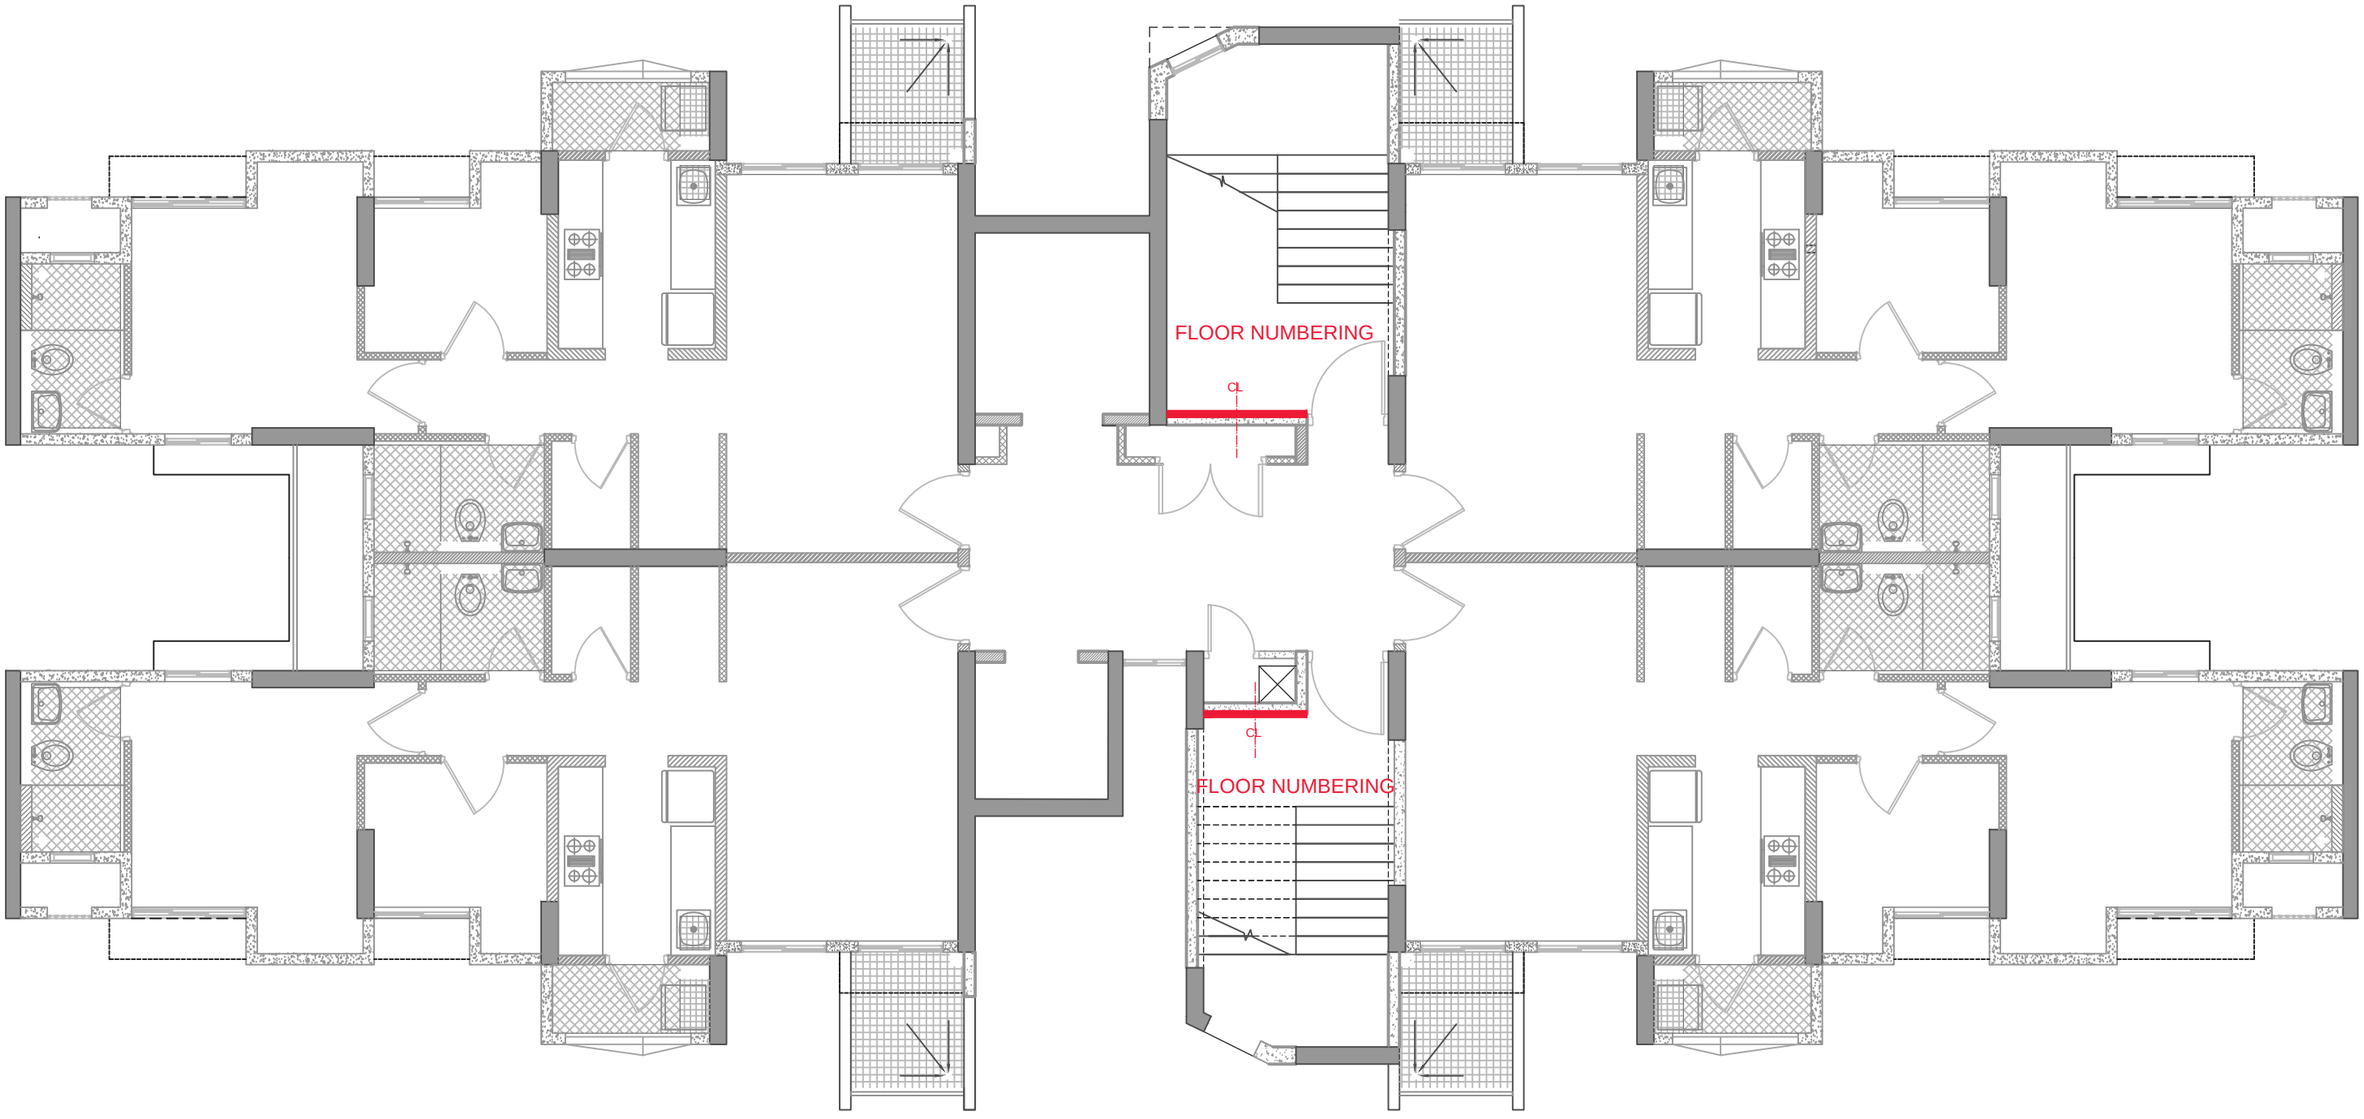


A2 TYPICAL FLOOR

FLOOR NUMBERING