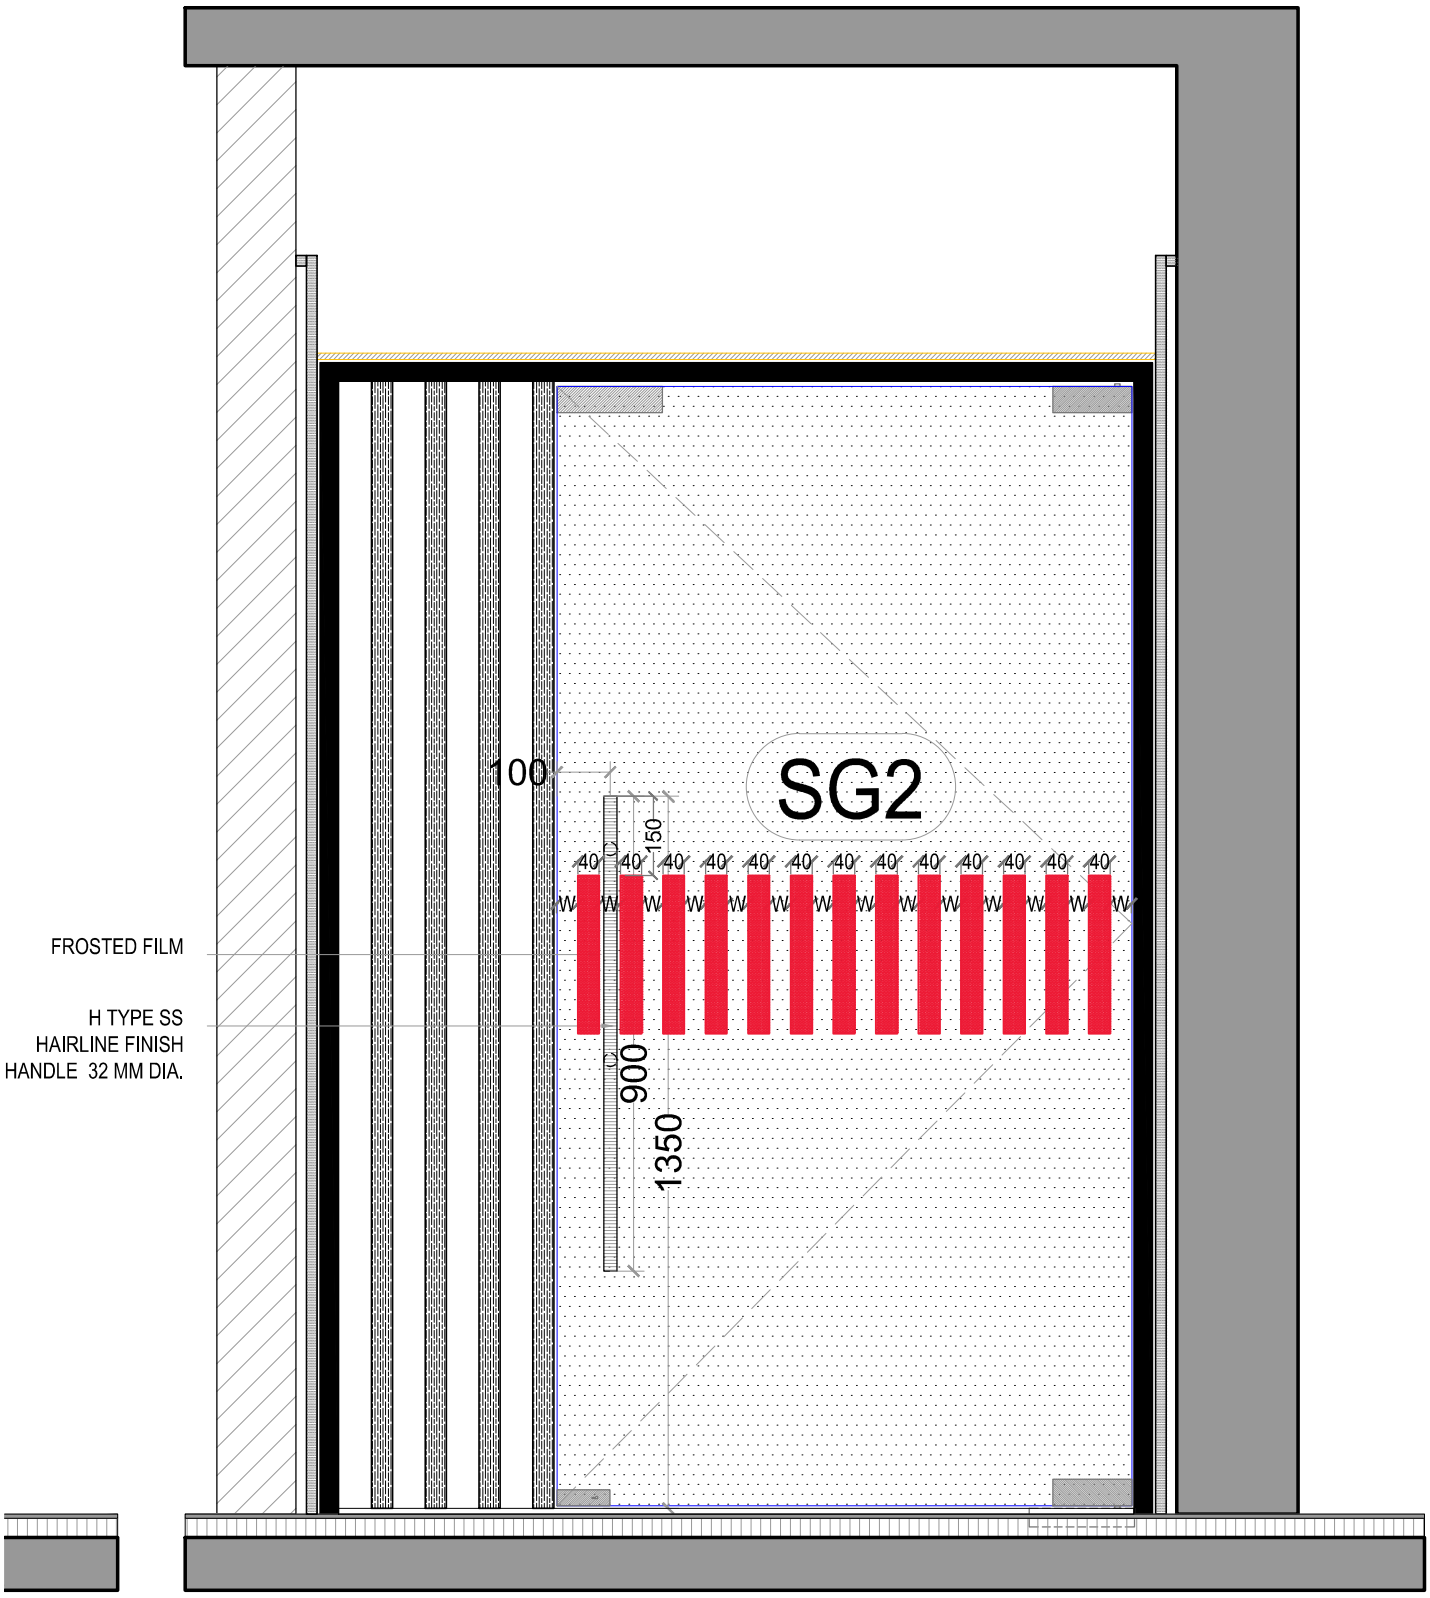


A TYPE CONVENTIONAL ENTRANCE GLASS DOOR FROSTING